Cooper Lighting Solutions Photometric Lab
1121 Highway 74 South
Peachtree City, GA 30269

Cooper Lighting Solutions Photometric Lab
1121 Highway 74 South
Peachtree City, GA 30269

Scaled data based on original data using

LM-79-2024 Approved Method: Electrical and Photometric Measurements of Solid-State Lighting Products

Test Report Prepared for

Cooper Lighting Solutions

Brand: McGRAW-EDISON

Report Number: P1198879

Luminaire Tested: GPC-SB1D-827-U-RW

Issue Date: 10/30/2025

Cooper Lighting Solutions Photometric Lab
1121 Highway 74 South
Peachtree City, GA 30269

Scaled Data Report

Test Information

Test Method:	LM-79-2024
Report Number:	P1198879
	TEST IS SCALED FROM IESNA LM-79-08 TEST DATA (G2-2411-289-19)
Test Lab:	INNOVATION CENTER
Issue Date:	3/15/2026
Manufacturer:	COOPER LIGHTING SOLUTIONS
Product Line:	McGRAW-EDISON
Catalog Number:	GPC-SB1D-827-U-RW
Description:	GALLEON PEDESTRIAN LUMINAIRE
	(1) 80 CRI, 2700K, 900mA LIGHTSQUARE WITH 26 LEDS AND RECTANGULAR WIDE OPTICS
Light Source:	-
Ballast/Driver:	ELECTRONIC DRIVER

Summary

Lumens per Lamp:	N/A
Luminaire Lumens:	9161 lumens
Efficiency:	N/A
Efficacy:	115.1 lumens/watt
Luminous Opening:	Rectangular (W 0.5' x L: 0.5' x H: 0')
IES Classification:	Type III - Medium
BUG Rating:	B3 - U0 - G3

Input Watts (W):	79.6
Input Voltage (V):	120.0
Input Current (Ain):	0.638
Voltage Rise (V):	NR
Power Factor:	0.997
Total Harmonic Distortion (THDi):	6.673
Frequency (hertz):	60
Stabilization Time:	NR
Operation Time:	NR
Ambient Temperature (°C):	NR
Test Distance:	28.75 FT




Cooper Lighting Solutions Photometric Lab
1121 Highway 74 South
Peachtree City, GA 30269

Scaled Data Report

REPORT NUMBER: P1198879
CATALOG NUMBER: GPC-SB1D-827-U-RW

Iso-Footcandle Lines of Horizontal Illumination

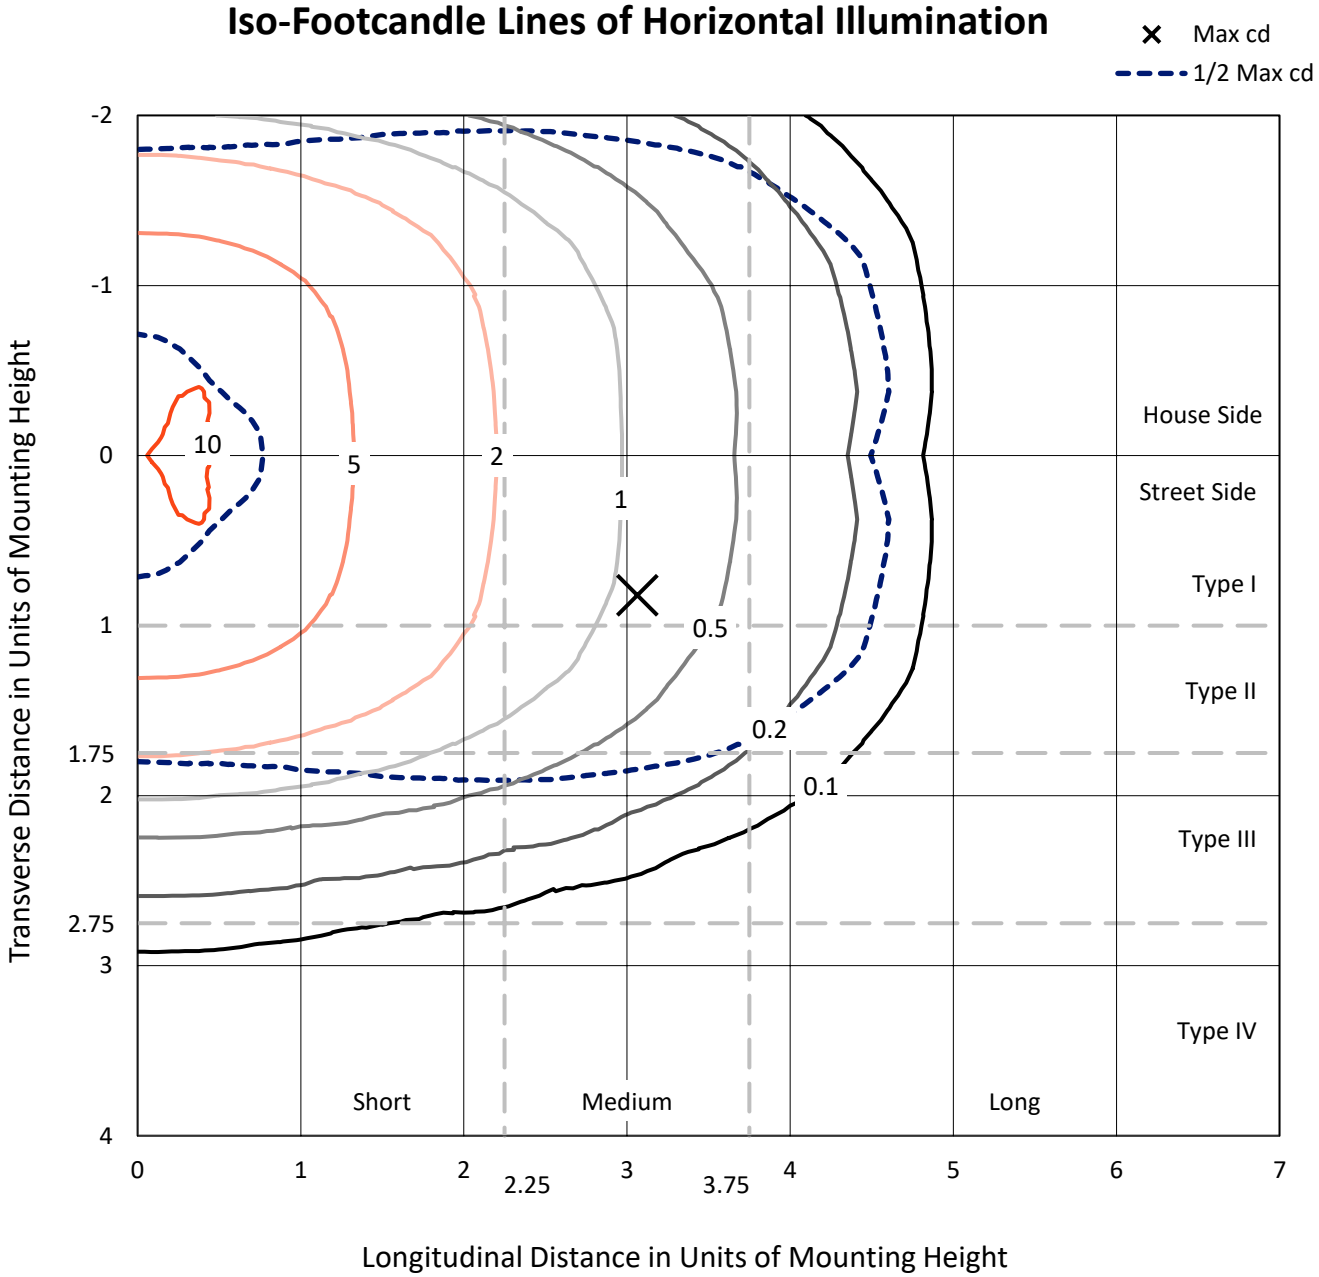


Based on 10 foot mounting height. Maximum calculated value = 10.8 fc
Type III - Medium - N/A

Cooper Lighting Solutions Photometric Lab
1121 Highway 74 South
Peachtree City, GA 30269

Scaled Data Report

REPORT NUMBER: P1198879
CATALOG NUMBER: GPC-SB1D-827-U-RW

Luminous Intensity Polar Plot

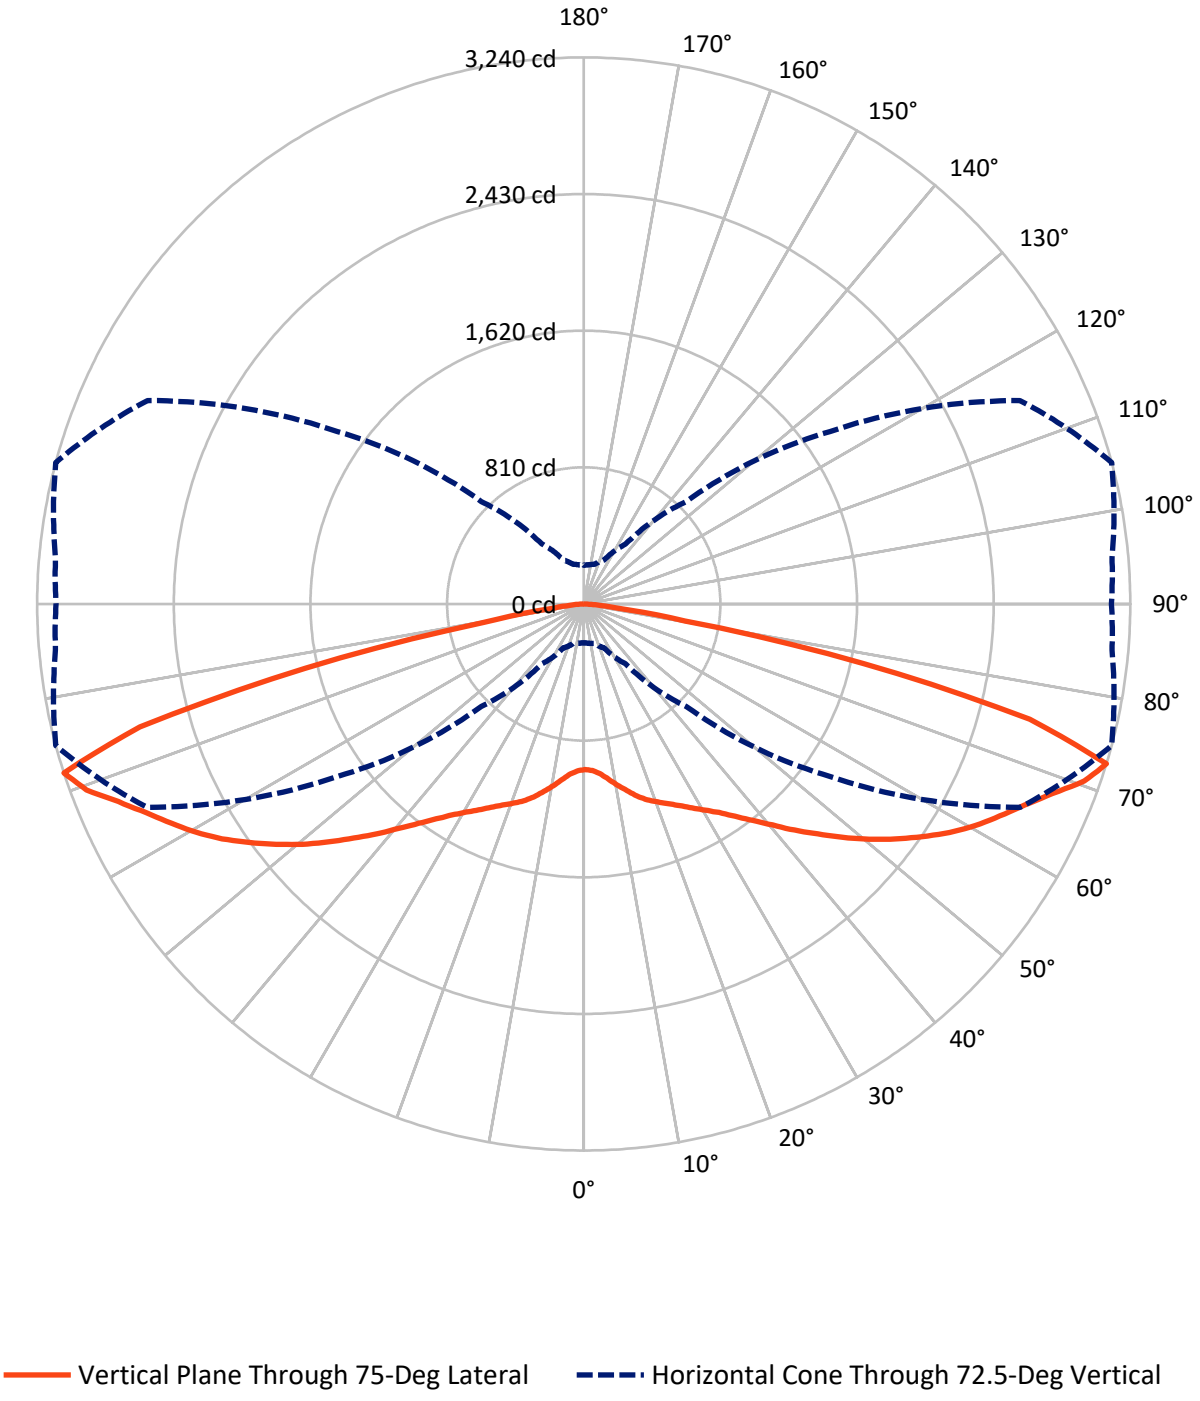

Cooper Lighting Solutions Photometric Lab
1121 Highway 74 South
Peachtree City, GA 30269

Scaled Data Report


REPORT NUMBER: P1198879
CATALOG NUMBER: GPC-SB1D-827-U-RW

FLUX DISTRIBUTION:

		Downward	Upward	Total
House Side	Lumens	4580.5	0.0	4580.5
	% Fixture	50.0	0.0	50.0
Street Side	Lumens	4580.5	0.0	4580.5
	% Fixture	50.0	0.0	50.0
Total	Lumens	9161.0	0.0	9161.0
	% Fixture	100.0	0.0	100.0

ZONAL LUMENS:

Zone	Lumens	% Fixture
0°-10°	96.1	1.0
10°-20°	317.0	3.5
20°-30°	612.6	6.7
30°-40°	1034.5	11.3
40°-50°	1640.5	17.9
50°-60°	2196.5	24.0
60°-70°	2090.4	22.8
70°-80°	1090.8	11.9
80°-90°	82.6	0.9
90°-100°	0.0	0.0
100°-110°	0.0	0.0
110°-120°	0.0	0.0
120°-130°	0.0	0.0
130°-140°	0.0	0.0
140°-150°	0.0	0.0
150°-160°	0.0	0.0
160°-170°	0.0	0.0
170°-180°	0.0	0.0
0°-90°	9161.0	100.0
0°-180°	9161.0	100.0

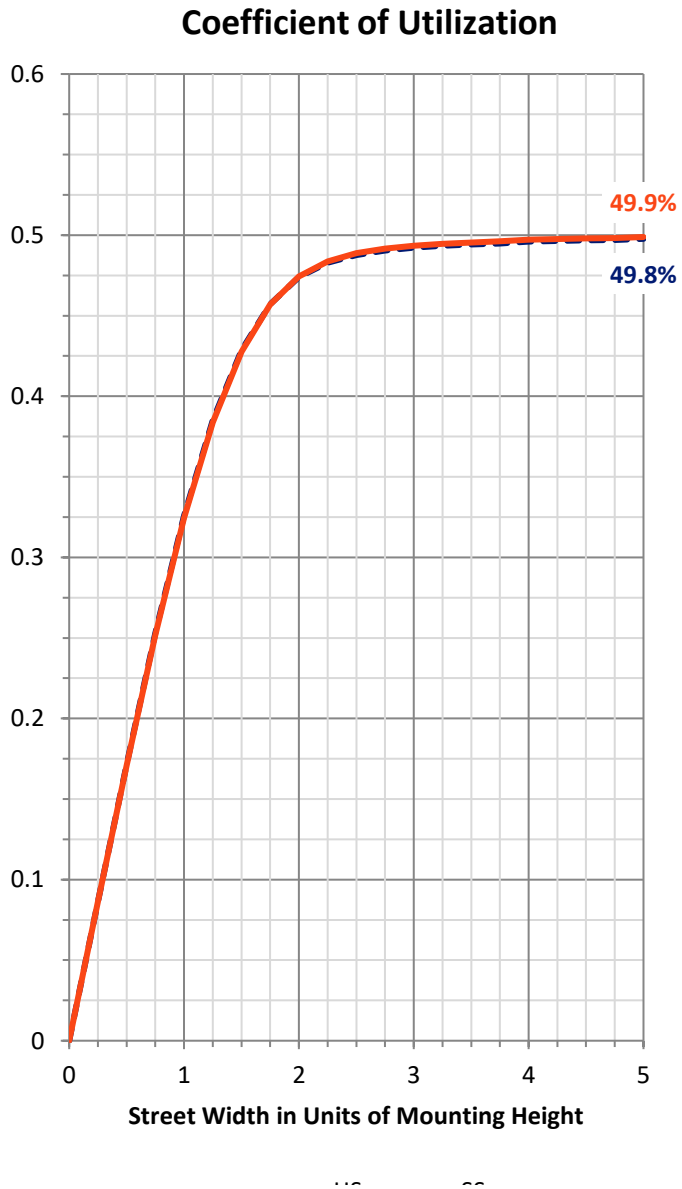

Cooper Lighting Solutions Photometric Lab
1121 Highway 74 South
Peachtree City, GA 30269


Scaled Data Report

REPORT NUMBER: P1198879
CATALOG NUMBER: GPC-SB1D-827-U-RW

LUMINAIRE CLASSIFICATION SYSTEM LUMEN TABLE AND BUG RATING:

Zone		Lumens	% Fixture	Zone Rating/Lumen Limit B	U	G
FL	(0°-30°)	512.9	5.6			
FM	(30°-60°)	2435.7	26.6			
FH	(60°-80°)	1590.6	17.4			G1/1800
FVH	(80°-90°)	41.3	0.5			G1/100
BL	(0°-30°)	512.9	5.6	B2/1000		
BM	(30°-60°)	2435.7	26.6	B2/2500		
BH	(60°-80°)	1590.6	17.4	B3/2500		G3/2500
BVH	(80°-90°)	41.3	0.5			G1/100
UL	(90°-100°)	0.0	0.0		U0/0	
UH	(100°-180°)	0.0	0.0		U0/0	

BUG Rating: B3-U0-G3
Type III Medium

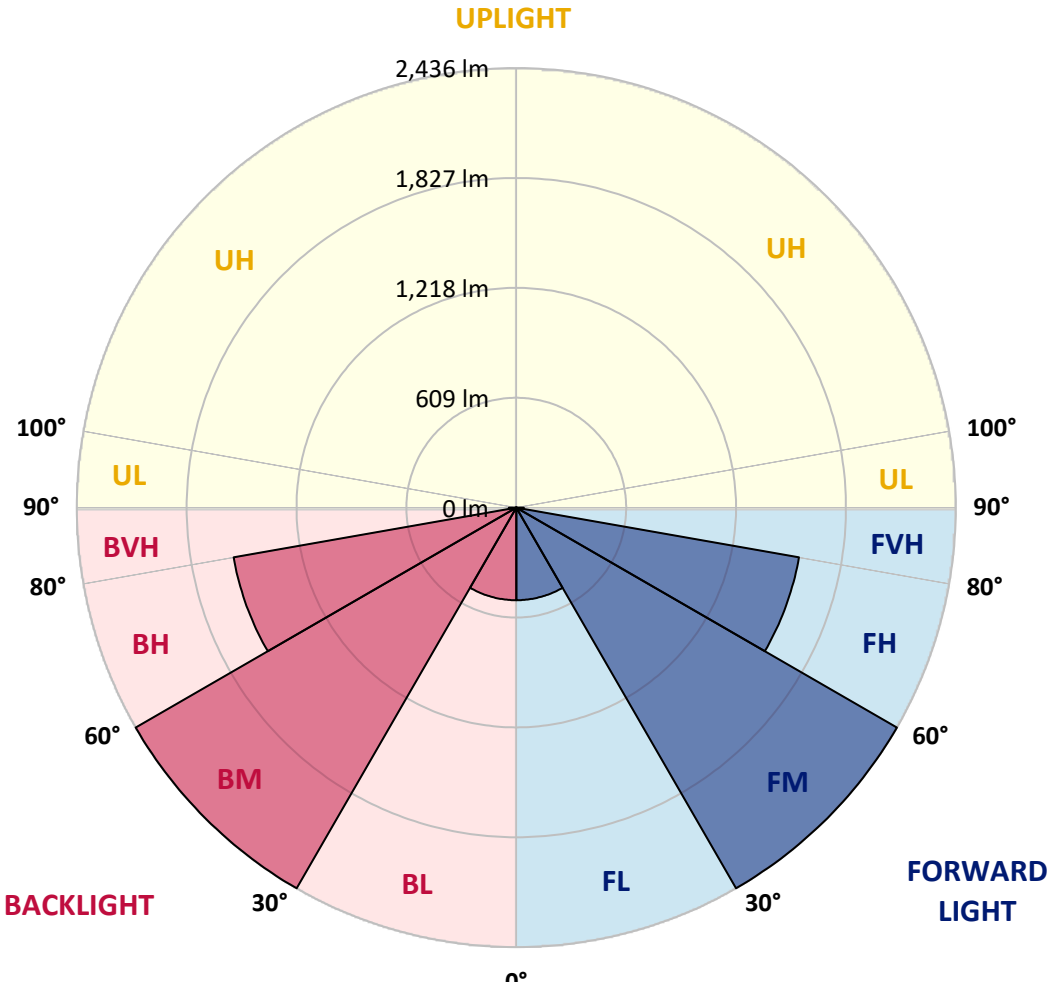

Cooper Lighting Solutions Photometric Lab
1121 Highway 74 South
Peachtree City, GA 30269

Scaled Data Report

REPORT NUMBER: P1198879
CATALOG NUMBER: GPC-SB1D-827-U-RW

CANDELA DISTRIBUTION (FULL):

	0°	5°	15°	25°	35°	45°	55°	65°	75°	85°	90°
0°	981.3	981.3	981.3	981.3	981.3	981.3	981.3	981.3	*981.3*	981.3	981.3
2.5°	981.3	980.4	981.3	982.2	981.8	981.8	984.1	985.5	*988.3*	987.9	987.4
5°	974.8	974.3	978.0	982.2	985.5	991.1	998.1	1003.3	*1009.8*	1011.2	1011.2
7.5°	971.5	970.1	976.6	984.1	994.4	1008.4	1022.0	1036.0	*1047.3*	1051.0	1051.9
10°	973.8	974.3	983.2	997.2	1013.6	1033.2	1052.4	1076.3	*1092.2*	1095.9	1099.6
12.5°	984.6	983.6	998.6	1021.1	1043.5	1068.3	1090.8	1117.0	*1134.3*	1143.1	1146.9
15°	1004.2	1002.4	1023.4	1056.6	1089.4	1118.4	1136.6	1161.4	*1181.5*	1192.7	1196.9
17.5°	1027.6	1028.5	1056.1	1099.2	1142.2	1174.9	1192.3	1204.9	*1220.3*	1230.1	1234.8
20°	1068.8	1070.6	1101.5	1152.5	1201.6	1239.0	1253.1	1248.4	*1252.6*	1260.1	1265.7
22.5°	1124.0	1124.9	1159.5	1214.7	1266.2	1307.3	1316.7	1297.5	*1285.8*	1290.9	1294.7
25°	1188.0	1194.1	1228.7	1285.3	1338.2	1377.5	1381.7	1352.7	*1323.7*	1325.1	1327.4
27.5°	1266.2	1271.8	1306.9	1363.0	1416.8	1450.9	1450.4	1411.6	*1369.1*	1358.3	1361.6
30°	1350.8	1356.9	1392.9	1450.9	1501.0	1530.9	1524.3	1478.0	*1417.2*	1397.1	1399.5
32.5°	1451.4	1455.1	1491.6	1549.6	1595.9	1619.8	1606.2	1549.1	*1473.4*	1450.4	1456.1
35°	1573.0	1578.6	1605.7	1660.5	1701.2	1720.8	1697.9	1630.5	*1545.4*	1519.7	1523.4
37.5°	1711.9	1708.2	1739.0	1787.7	1821.4	1833.5	1802.2	1722.2	*1627.7*	1597.3	1602.9
40°	1856.9	1855.0	1888.7	1935.5	1953.7	1961.2	1914.9	1827.4	*1722.7*	1689.9	1700.7
42.5°	1988.3	1986.9	2032.3	2084.2	2106.2	2097.8	2039.3	1939.2	*1832.6*	1795.2	1804.5
45°	2093.6	2091.7	2147.4	2220.3	2263.4	2249.3	2170.8	2062.7	*1943.9*	1905.1	1914.0
47.5°	2174.5	2175.4	2235.3	2325.6	2400.9	2406.0	2305.0	2188.5	*2066.5*	2022.5	2035.6
50°	2233.0	2235.8	2299.9	2399.9	2502.8	2548.2	2442.0	2317.6	*2193.2*	2143.6	2158.6
52.5°	2247.5	2252.6	2329.8	2447.2	2568.3	2654.9	2581.4	2441.6	*2313.4*	2266.2	2278.3
55°	2170.3	2180.6	2278.3	2443.4	2608.6	2725.0	2704.0	2567.4	*2434.6*	2385.9	2399.5
57.5°	1993.0	2007.5	2121.6	2337.3	2599.7	2773.2	2798.9	2688.1	*2555.7*	2508.9	2519.7
60°	1744.6	1762.0	1871.4	2106.7	2474.3	2791.0	2865.8	2805.5	*2667.0*	2621.7	2631.5
62.5°	1370.0	1392.4	1523.4	1799.4	2209.6	2708.2	2922.9	2911.6	*2767.1*	2710.5	2717.1
65°	878.9	902.7	1040.7	1366.7	1856.4	2454.7	2940.6	3015.0	*2872.8*	2793.8	2803.6
67.5°	529.9	540.7	609.0	828.4	1356.9	2072.5	2790.0	3129.6	*2996.3*	2898.1	2905.6
70°	339.1	345.2	385.9	486.4	767.1	1512.2	2416.8	3151.1	*3146.0*	3005.2	3004.3
72.5°	*230.1*	*232.0*	*242.8*	*288.1*	*434.1*	*859.2*	*1782.5*	*2852.7*	*3239.5*	*3143.2*	*3128.2*
75°	168.4	178.7	196.0	203.9	246.5	429.4	1021.5	2004.2	*2730.2*	2772.3	2670.3
77.5°	125.4	125.8	149.7	159.0	175.9	228.7	432.2	1118.8	*1695.1*	1779.7	1587.5
80°	106.2	100.6	100.1	128.2	132.4	142.7	193.2	386.3	*607.1*	368.1	278.3
82.5°	88.4	82.3	74.4	100.1	90.3	87.5	83.7	157.2	*193.2*	95.0	80.9
85°	61.7	58.9	56.1	65.5	51.5	44.0	40.2	73.4	*81.4*	40.2	35.5
87.5°	26.7	27.6	28.1	29.0	21.5	15.4	15.4	20.6	*20.6*	15.9	11.7
90°	0.0	0.0	0.0	0.0	0.0	0.0	0.0	0.0	*0.0*	0.0	0.0


HS
SS

0

(END OF REPORT)