Cooper Lighting Solutions Photometric Lab
1121 Highway 74 South
Peachtree City, GA 30269

Cooper Lighting Solutions Photometric Lab
1121 Highway 74 South
Peachtree City, GA 30269

Scaled data based on original data using

LM-79-2024 Approved Method: Electrical and Photometric Measurements of Solid-State Lighting Products

Test Report Prepared for

Cooper Lighting Solutions

Brand: McGRAW-EDISON

Report Number: P1199849

Luminaire Tested: GPC-SB2B-827-U-T3

Issue Date: 10/30/2025

Cooper Lighting Solutions Photometric Lab
1121 Highway 74 South
Peachtree City, GA 30269

Scaled Data Report

Test Information

Test Method:	LM-79-2024
Report Number:	P1199849
	TEST IS SCALED FROM IESNA LM-79-08 TEST DATA (G2-2405-108-5)
Test Lab:	INNOVATION CENTER
Issue Date:	3/15/2026
Manufacturer:	COOPER LIGHTING SOLUTIONS
Product Line:	McGRAW-EDISON
Catalog Number:	GPC-SB2B-827-U-T3
Description:	GALLEON PEDESTRIAN LUMINAIRE
	(2) 80 CRI, 2700K, 450mA LIGHTSQUARES WITH 26 LEDS EACH AND TYPE III OPTICS
Light Source:	-
Ballast/Driver:	ELECTRONIC DRIVER

Summary

Lumens per Lamp:	N/A
Luminaire Lumens:	9797 lumens
Efficiency:	N/A
Efficacy:	132.6 lumens/watt
Luminous Opening:	Rectangular (W 1' x L: 0.5' x H: 0')
IES Classification:	Type III - Short
BUG Rating:	B2 - U0 - G2

Input Watts (W):	73.9
Input Voltage (V):	120.0
Input Current (Ain):	0.627
Voltage Rise (V):	NR
Power Factor:	0.988
Total Harmonic Distortion (THDi):	13.593
Frequency (hertz):	60
Stabilization Time:	NR
Operation Time:	NR
Ambient Temperature (°C):	NR
Test Distance:	28.75 FT




Cooper Lighting Solutions Photometric Lab
1121 Highway 74 South
Peachtree City, GA 30269

Scaled Data Report

REPORT NUMBER: P1199849
CATALOG NUMBER: GPC-SB2B-827-U-T3

Iso-Footcandle Lines of Horizontal Illumination

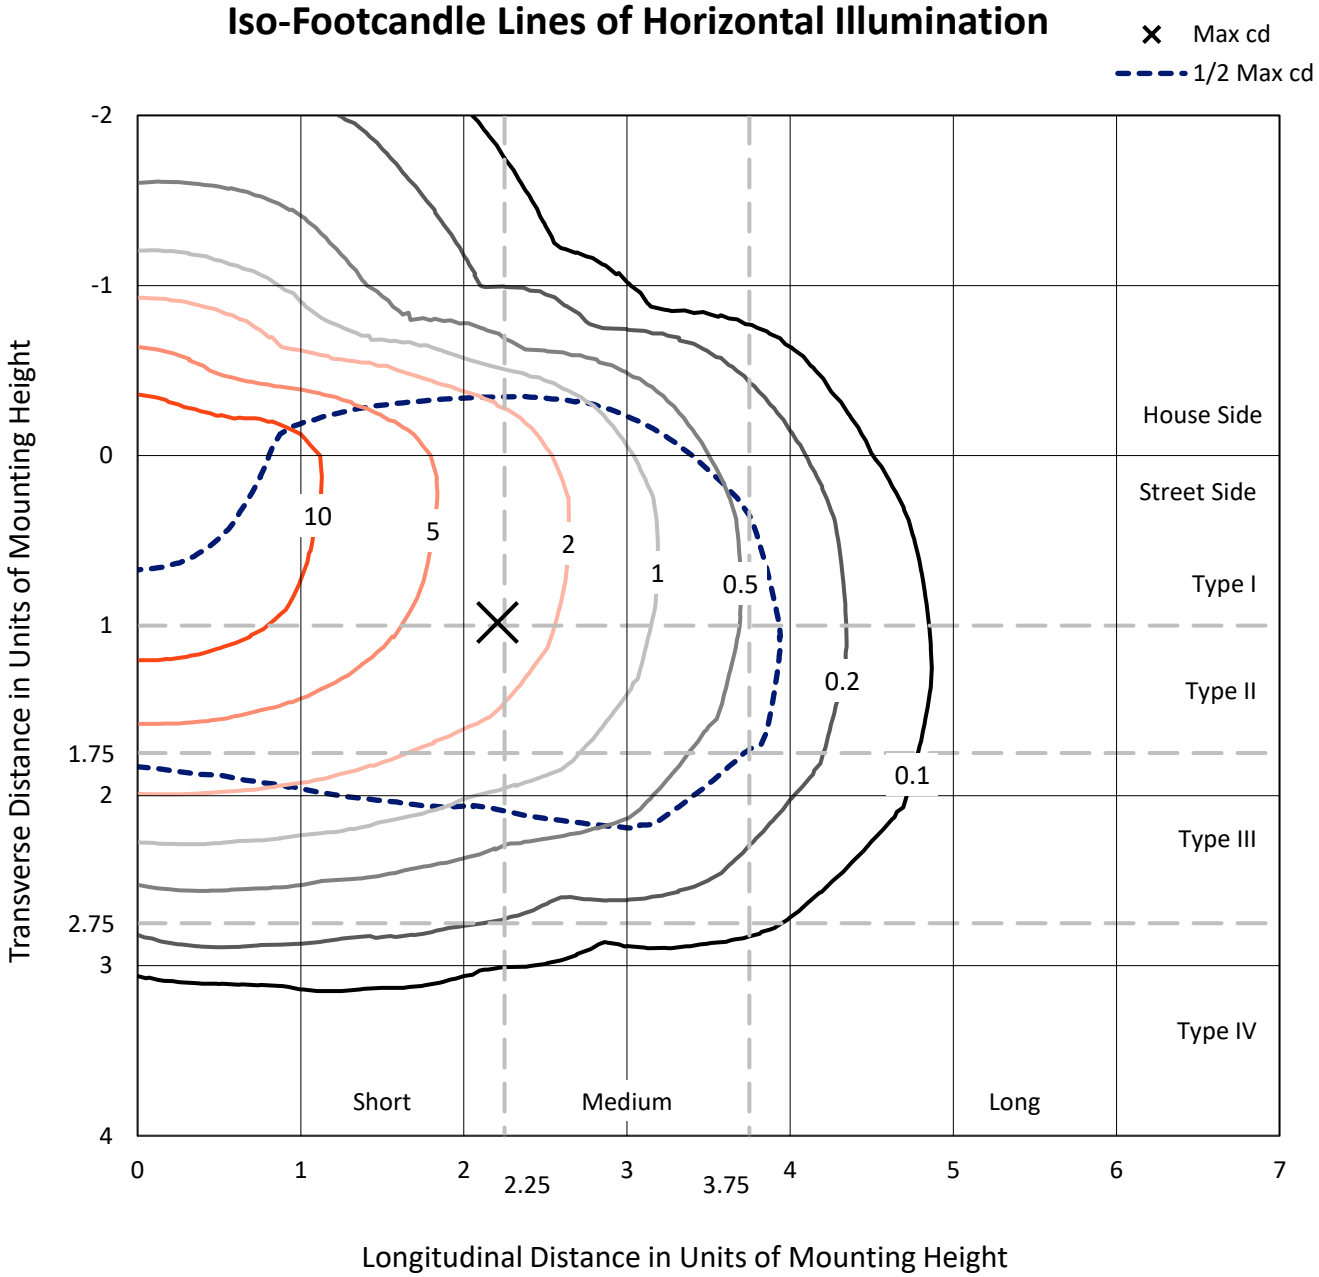


Based on 10 foot mounting height. Maximum calculated value = 15.4 fc
Type III - Short - N/A

Cooper Lighting Solutions Photometric Lab
1121 Highway 74 South
Peachtree City, GA 30269

Scaled Data Report

REPORT NUMBER: P1199849
CATALOG NUMBER: GPC-SB2B-827-U-T3

Luminous Intensity Polar Plot

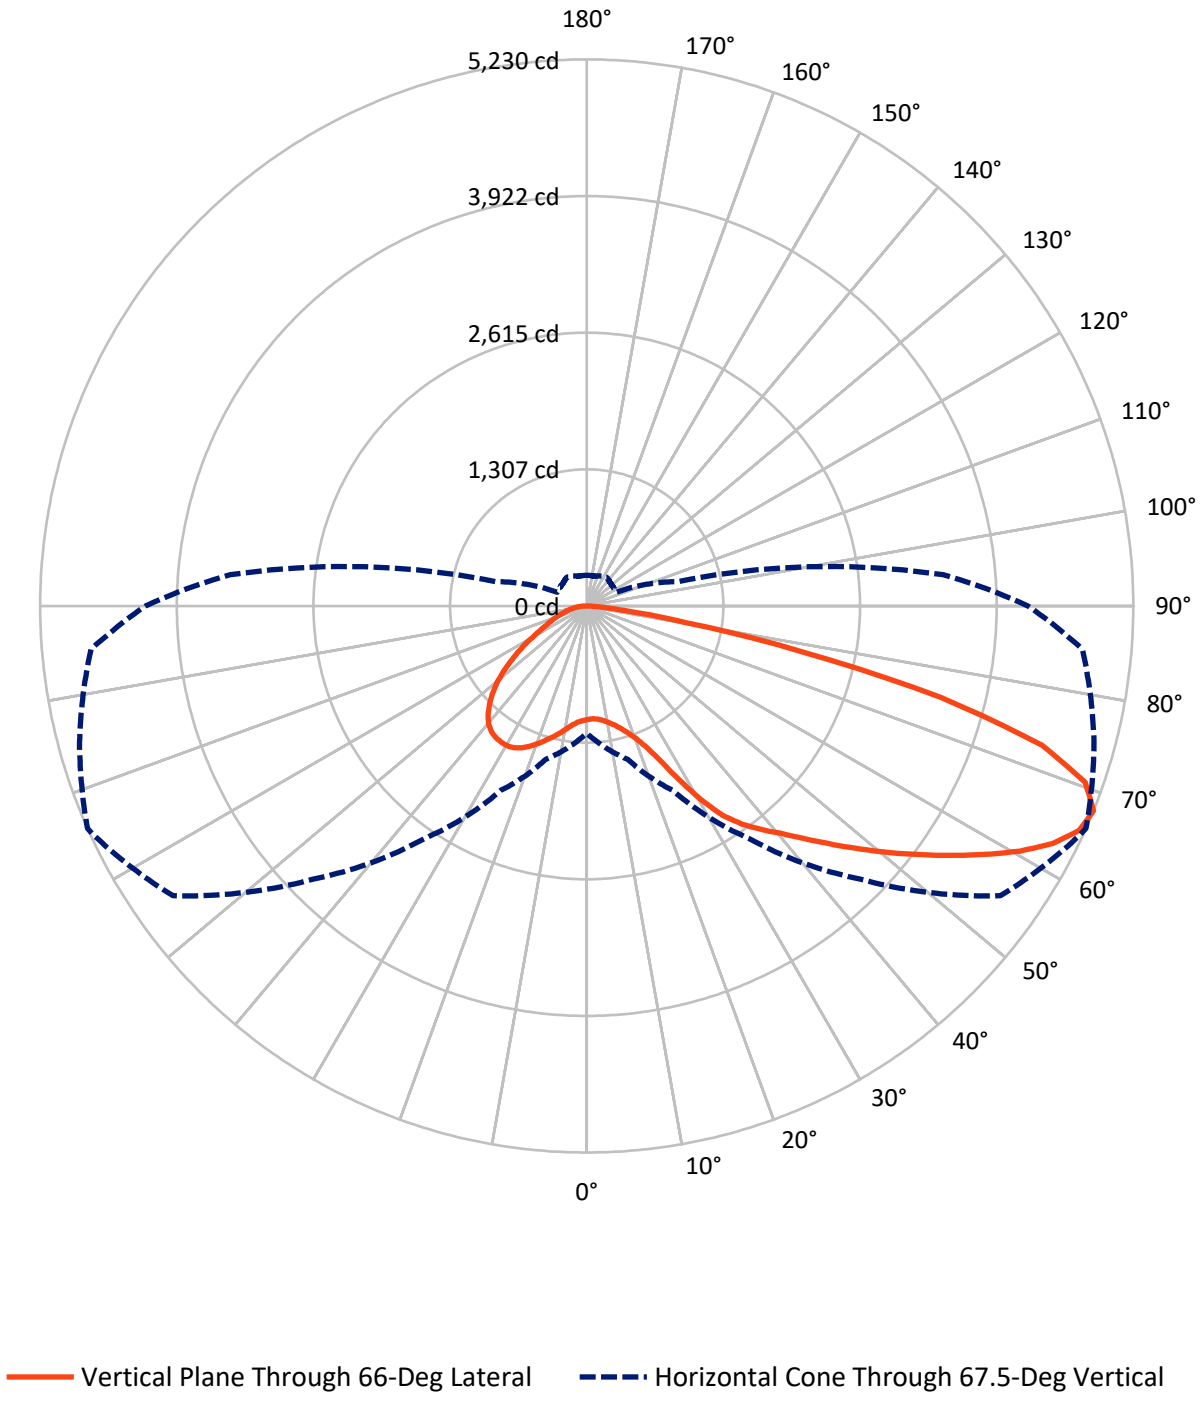

Cooper Lighting Solutions Photometric Lab
1121 Highway 74 South
Peachtree City, GA 30269

Scaled Data Report


REPORT NUMBER: P1199849
CATALOG NUMBER: GPC-SB2B-827-U-T3

FLUX DISTRIBUTION:

		Downward	Upward	Total
House Side	Lumens	2436.0	0.0	2436.0
	% Fixture	24.9	0.0	24.9
Street Side	Lumens	7361.0	0.0	7361.0
	% Fixture	75.1	0.0	75.1
Total	Lumens	9797.0	0.0	9797.0
	% Fixture	100.0	0.0	100.0

ZONAL LUMENS:

Zone	Lumens	% Fixture
0°-10°	107.7	1.1
10°-20°	355.9	3.6
20°-30°	686.0	7.0
30°-40°	1202.9	12.3
40°-50°	1788.3	18.3
50°-60°	2266.9	23.1
60°-70°	2218.1	22.6
70°-80°	1058.0	10.8
80°-90°	113.1	1.2
90°-100°	0.0	0.0
100°-110°	0.0	0.0
110°-120°	0.0	0.0
120°-130°	0.0	0.0
130°-140°	0.0	0.0
140°-150°	0.0	0.0
150°-160°	0.0	0.0
160°-170°	0.0	0.0
170°-180°	0.0	0.0
0°-90°	9797.0	100.0
0°-180°	9797.0	100.0

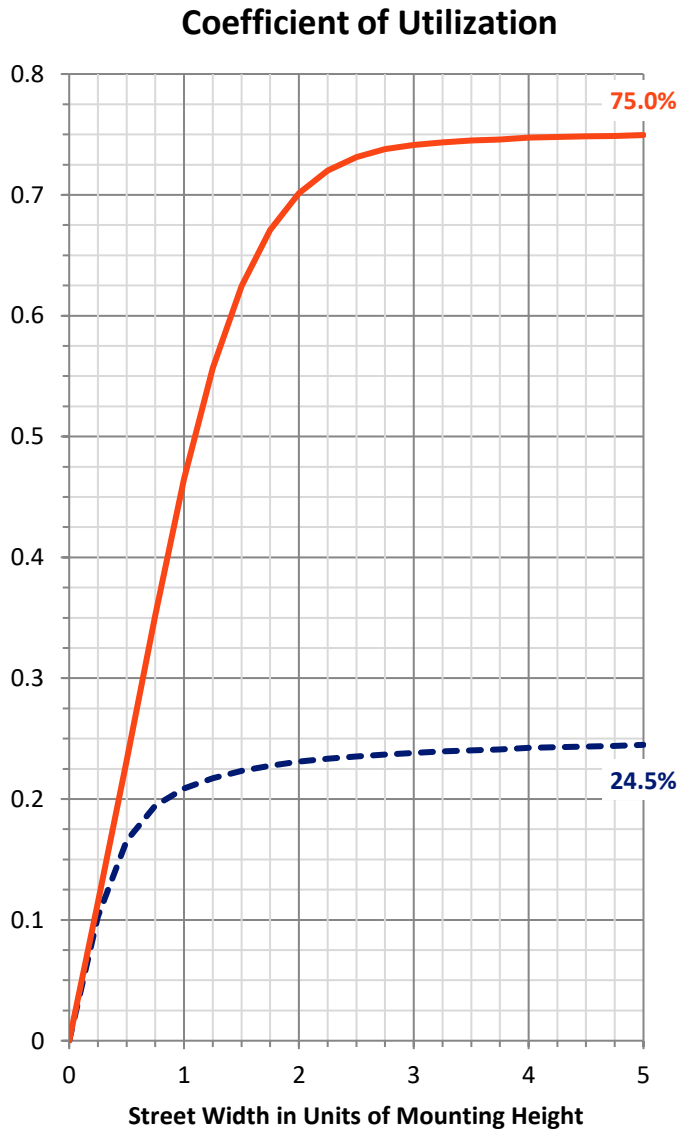

Cooper Lighting Solutions Photometric Lab
1121 Highway 74 South
Peachtree City, GA 30269


Scaled Data Report

REPORT NUMBER: P1199849
CATALOG NUMBER: GPC-SB2B-827-U-T3

LUMINAIRE CLASSIFICATION SYSTEM LUMEN TABLE AND BUG RATING:

Zone		Lumens	% Fixture	Zone Rating/Lumen Limit B	U	G
FL	(0°-30°)	619.1	6.3			
FM	(30°-60°)	4014.7	41.0			
FH	(60°-80°)	2663.1	27.2			G2/5000
FVH	(80°-90°)	64.1	0.7			G1/100
BL	(0°-30°)	530.6	5.4	B2/1000		
BM	(30°-60°)	1243.4	12.7	B2/2500		
BH	(60°-80°)	613.0	6.3	B2/1000		G2/1000
BVH	(80°-90°)	49.0	0.5			G1/100
UL	(90°-100°)	0.0	0.0		U0/0	
UH	(100°-180°)	0.0	0.0		U0/0	

BUG Rating: B2-U0-G2
Type III Short

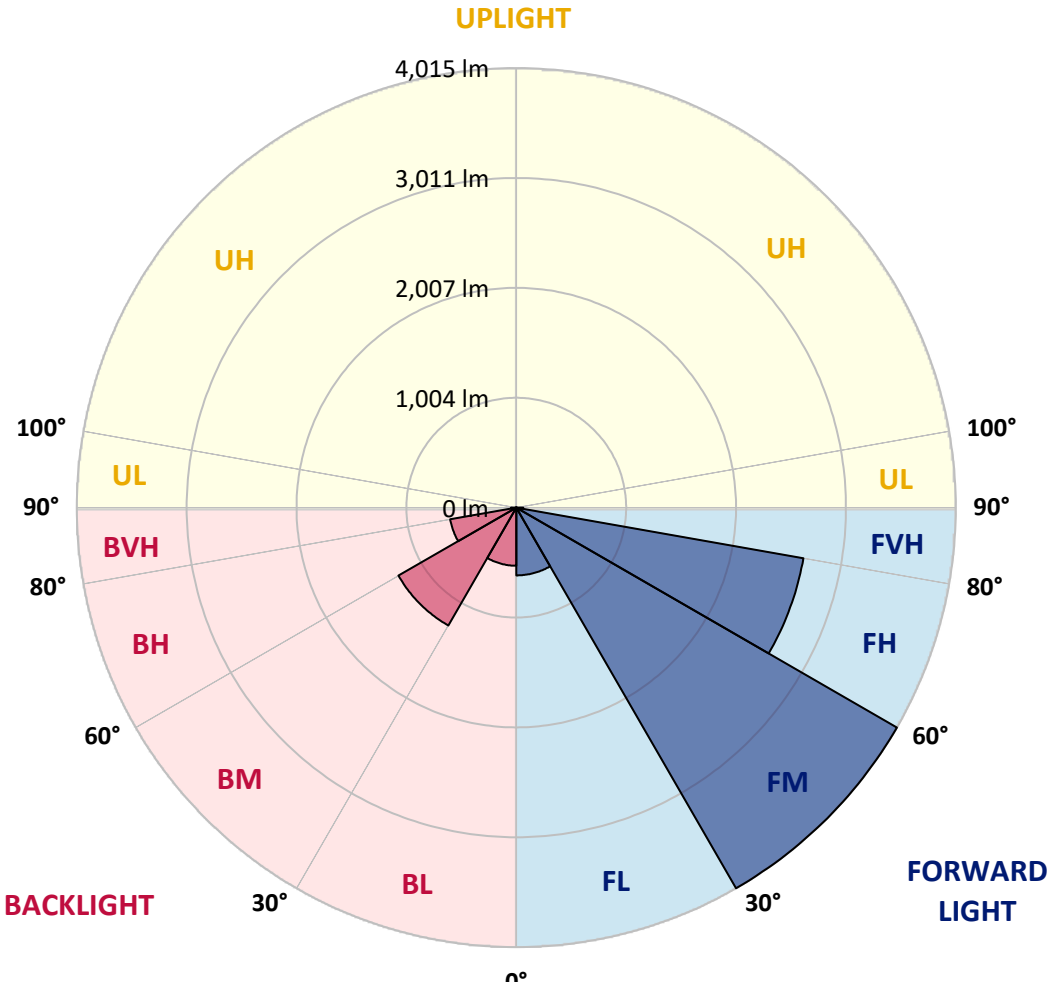

Cooper Lighting Solutions Photometric Lab
1121 Highway 74 South
Peachtree City, GA 30269

Scaled Data Report

REPORT NUMBER: P1199849
CATALOG NUMBER: GPC-SB2B-827-U-T3

CANDELA DISTRIBUTION (FULL):

	0°	5°	15°	25°	35°	45°	55°	65°	66°	75°	85°
0°	1086.6	1086.6	1086.6	1086.6	1086.6	1086.6	1086.6	1086.6	*1086.6*	1086.6	1086.6
2.5°	1075.3	1081.5	1079.9	1077.4	1076.8	1077.9	1079.4	1081.0	*1080.4*	1083.0	1087.1
5°	1072.2	1078.4	1077.9	1077.9	1079.9	1084.0	1086.6	1089.2	*1086.6*	1089.7	1095.4
7.5°	1074.3	1078.9	1081.0	1083.0	1088.2	1095.9	1102.1	1107.7	*1104.6*	1108.2	1115.4
10°	1100.5	1104.1	1106.2	1106.2	1109.8	1118.5	1124.7	1135.0	*1132.4*	1138.1	1147.4
12.5°	1148.4	1152.0	1152.0	1149.9	1152.5	1158.2	1160.2	1171.5	*1166.9*	1176.2	1185.4
15°	1207.1	1214.3	1208.6	1205.0	1206.0	1211.7	1211.2	1219.9	*1215.3*	1223.0	1231.3
17.5°	1271.9	1281.2	1271.9	1271.4	1269.3	1275.5	1276.0	1283.8	*1275.5*	1281.2	1286.9
20°	1348.6	1361.5	1353.8	1356.3	1351.7	1354.3	1356.9	1368.2	*1355.3*	1359.4	1357.9
22.5°	1456.7	1472.2	1463.9	1473.7	1470.6	1468.6	1468.0	1488.1	*1468.0*	1469.6	1454.7
25°	1614.2	1632.8	1618.3	1631.7	1631.7	1638.4	1646.1	1671.9	*1638.4*	1628.6	1590.0
27.5°	1846.9	1865.4	1837.1	1845.3	1842.8	1859.2	1851.0	1914.8	*1878.8*	1862.8	1785.1
30°	2126.9	2159.9	2106.3	2104.3	2101.7	2127.9	2139.8	2182.0	*2145.4*	2129.5	2035.8
32.5°	2429.6	2464.1	2400.2	2381.7	2371.9	2387.9	2378.1	2412.1	*2386.9*	2362.1	2246.3
35°	2749.7	2783.7	2723.0	2686.9	2647.8	2614.4	2579.4	2588.1	*2564.4*	2526.9	2406.9
37.5°	3052.4	3114.7	3050.4	3011.7	2939.7	2874.3	2776.5	2735.8	*2713.7*	2679.2	2558.3
40°	3360.7	3396.3	3347.4	3314.4	3236.2	3133.7	2977.3	2891.3	*2861.4*	2828.0	2725.5
42.5°	3587.7	3621.7	3595.5	3572.8	3511.6	3392.7	3190.4	3082.8	*3039.5*	3002.0	2915.0
45°	3767.9	3793.1	3776.6	3784.9	3758.6	3643.3	3411.2	3288.2	*3243.4*	3197.6	3129.1
47.5°	3840.5	3867.2	3893.5	3942.4	3987.2	3902.2	3648.5	3510.5	*3463.2*	3416.3	3348.9
50°	3832.2	3859.5	3935.7	4039.7	4178.7	4150.4	3898.6	3747.3	*3703.6*	3650.0	3587.7
52.5°	3766.4	3797.2	3895.0	4068.0	4289.3	4336.2	4153.4	3991.8	*3950.6*	3886.8	3824.5
55°	3593.4	3611.9	3758.6	4003.7	4315.6	4465.9	4403.1	4252.3	*4211.1*	4122.0	4054.1
57.5°	3272.7	3299.5	3513.1	3830.2	4249.7	4553.9	4622.4	4526.1	*4486.5*	4358.3	4287.3
60°	2854.2	2897.0	3141.5	3538.8	4081.9	4553.4	4821.6	4795.3	*4762.4*	4591.0	4516.8
62.5°	2380.7	2430.1	2665.3	3127.0	3788.5	4424.2	4946.1	5020.8	*5003.8*	4805.6	4710.9
65°	1828.4	1862.3	2096.5	2594.3	3331.9	4146.7	4960.6	5174.7	*5177.8*	4968.8	4812.3
67.5°	*1217.4*	*1315.2*	*1518.5*	*1946.7*	*2720.4*	*3693.3*	*4833.9*	*5199.9*	*5229.8*	*5024.9*	*4761.3*
70°	594.0	722.7	921.9	1265.2	1946.7	2997.8	4502.9	4993.0	*5059.4*	4861.2	4457.7
72.5°	246.6	288.3	396.9	624.4	1117.5	2022.9	3837.9	4431.9	*4554.9*	4307.3	3747.8
75°	166.3	180.2	227.0	320.2	509.1	997.6	2767.8	3304.6	*3502.8*	3253.2	2659.1
77.5°	128.2	136.9	165.2	223.9	302.7	377.3	1481.4	1991.5	*2094.0*	1938.5	1383.6
80°	100.9	107.6	123.5	163.2	214.6	201.8	505.0	902.3	*961.5*	806.6	444.7
82.5°	87.5	90.1	88.5	110.7	142.6	117.9	165.7	333.0	*367.5*	266.6	145.2
85°	63.3	70.5	73.6	68.5	75.7	59.7	67.9	117.9	*129.7*	115.8	81.8
87.5°	25.7	38.1	46.8	44.3	27.8	17.0	21.1	34.5	*39.6*	43.2	26.8
90°	0.0	0.0	0.0	0.0	0.0	0.0	0.0	0.0	*0.0*	0.0	0.0

Cooper Lighting Solutions Photometric Lab
1121 Highway 74 South
Peachtree City, GA 30269

Scaled Data Report

REPORT NUMBER: P1199849
CATALOG NUMBER: GPC-SB2B-827-U-T3

CANDELA DISTRIBUTION (continued):

	90°	95°	105°	115°	125°	135°	145°	155°	165°	175°	180°
0°	1086.6	1086.6	1086.6	1086.6	1086.6	1086.6	1086.6	1086.6	1086.6	1086.6	1086.6
2.5°	1087.6	1091.2	1093.8	1096.9	1099.0	1102.1	1108.2	1111.8	1112.4	1114.9	1114.4
5°	1097.4	1102.6	1108.2	1116.5	1125.7	1133.5	1145.3	1153.5	1156.6	1159.2	1158.7
7.5°	1118.5	1125.7	1136.0	1150.4	1163.8	1174.1	1188.5	1198.3	1208.1	1211.7	1212.2
10°	1149.9	1160.2	1175.2	1194.7	1209.1	1222.5	1237.4	1245.7	1255.5	1259.6	1261.6
12.5°	1189.1	1199.9	1219.4	1246.7	1260.1	1269.3	1274.5	1272.4	1274.5	1278.1	1279.1
15°	1233.8	1245.7	1267.8	1297.1	1306.4	1298.2	1286.9	1276.6	1275.0	1276.0	1279.6
17.5°	1286.9	1295.6	1321.3	1346.0	1339.4	1305.4	1280.7	1264.2	1256.0	1253.4	1257.0
20°	1361.0	1361.0	1382.1	1397.5	1352.7	1295.1	1256.5	1229.7	1212.7	1205.5	1204.0
22.5°	1451.1	1442.8	1456.2	1445.4	1350.2	1266.3	1212.7	1166.4	1140.7	1130.4	1128.8
25°	1565.3	1555.5	1551.9	1485.0	1331.6	1220.4	1133.5	1077.4	1054.7	1049.0	1050.1
27.5°	1737.8	1713.1	1666.2	1506.6	1297.7	1148.4	1040.8	988.8	975.9	976.5	978.0
30°	1967.3	1917.9	1803.1	1510.2	1242.1	1046.5	946.1	909.0	902.9	905.4	914.2
32.5°	2179.9	2133.1	1943.1	1493.8	1156.6	946.6	861.2	836.5	827.2	830.3	834.4
35°	2346.7	2333.8	2072.9	1470.6	1051.6	852.9	785.0	763.9	745.9	741.7	744.8
37.5°	2504.2	2499.1	2170.1	1438.2	947.6	786.5	723.7	695.9	669.7	655.3	655.8
40°	2677.2	2672.0	2234.0	1388.3	855.5	728.9	668.6	632.1	599.7	573.4	576.0
42.5°	2871.7	2841.4	2264.3	1316.7	777.3	680.0	623.9	574.5	531.7	507.5	509.1
45°	3084.3	3015.9	2263.8	1225.6	711.4	635.2	576.0	506.0	466.4	443.7	442.7
47.5°	3309.8	3182.6	2236.0	1124.7	647.5	585.8	501.9	448.3	422.1	408.2	405.1
50°	3542.4	3338.6	2188.7	1008.9	582.2	529.7	455.5	419.0	398.9	386.1	381.4
52.5°	3761.2	3480.2	2131.5	877.6	515.8	475.1	435.0	406.6	385.5	371.1	365.0
55°	3964.5	3602.2	2050.7	743.3	461.7	438.6	425.2	401.5	377.3	360.3	353.6
57.5°	4145.2	3681.4	1911.2	617.2	423.1	413.3	414.9	392.7	365.0	350.5	341.3
60°	4295.5	3739.6	1704.8	500.3	391.7	388.6	398.9	376.3	343.8	327.4	320.2
62.5°	4385.6	3738.6	1451.6	409.7	365.0	366.0	377.8	355.7	322.7	307.3	302.7
65°	4377.9	3646.9	1173.6	350.5	339.2	340.2	355.7	333.0	305.2	296.0	295.5
67.5°	*4222.9*	*3423.5*	*900.3*	*311.9*	*310.9*	*315.5*	*333.6*	*317.6*	*294.4*	*293.4*	*294.9*
70°	3803.4	2959.8	648.6	281.0	281.6	288.3	311.9	307.8	288.8	290.8	290.3
72.5°	3049.8	2256.6	435.5	248.6	249.1	259.9	291.3	300.1	283.1	310.4	314.5
75°	2031.2	1407.3	280.0	214.1	214.6	228.5	273.3	285.2	267.7	309.4	311.9
77.5°	975.9	632.6	202.8	180.2	180.2	193.0	236.3	255.3	228.0	240.4	220.3
80°	337.2	237.8	159.6	145.2	142.1	150.8	199.2	221.3	196.6	181.2	169.9
82.5°	132.8	123.5	128.2	112.7	102.4	108.1	154.9	182.7	144.6	130.7	130.2
85°	76.2	80.3	90.6	74.6	59.2	66.4	113.8	131.3	109.1	96.3	98.3
87.5°	20.6	28.3	41.7	38.6	26.8	28.3	54.0	72.6	62.8	48.4	49.9
90°	0.0	0.0	0.0	0.0	0.0	0.0	0.0	0.0	0.0	0.0	0.0


HS
SS

0

(END OF REPORT)