Cooper Lighting Solutions Photometric Lab
1121 Highway 74 South
Peachtree City, GA 30269

Cooper Lighting Solutions Photometric Lab
1121 Highway 74 South
Peachtree City, GA 30269

Scaled data based on original data using

LM-79-2024 Approved Method: Electrical and Photometric Measurements of Solid-State Lighting Products

Test Report Prepared for

Cooper Lighting Solutions

Brand: McGRAW-EDISON

Report Number: P1199851

Luminaire Tested: GPC-SB2B-827-U-T4FT

Issue Date: 10/30/2025

Cooper Lighting Solutions Photometric Lab
1121 Highway 74 South
Peachtree City, GA 30269

Scaled Data Report

Test Information

Test Method:	LM-79-2024
Report Number:	P1199851
	TEST IS SCALED FROM IESNA LM-79-08 TEST DATA (G2-2405-108-24)
Test Lab:	INNOVATION CENTER
Issue Date:	3/15/2026
Manufacturer:	COOPER LIGHTING SOLUTIONS
Product Line:	McGRAW-EDISON
Catalog Number:	GPC-SB2B-827-U-T4FT
Description:	GALLEON PEDESTRIAN LUMINAIRE
	(2) 80 CRI, 2700K, 450mA LIGHTSQUARES WITH 26 LEDS EACH AND TYPE IV FORWARD THRC OPTICS
Light Source:	-
Ballast/Driver:	ELECTRONIC DRIVER

Summary

Lumens per Lamp:	N/A
Luminaire Lumens:	9676 lumens
Efficiency:	N/A
Efficacy:	130.9 lumens/watt
Luminous Opening:	Rectangular (W 1' x L: 0.5' x H: 0')
IES Classification:	Type IV - Short
BUG Rating:	B2 - U0 - G2

Input Watts (W):	73.9
Input Voltage (V):	120.0
Input Current (Ain):	0.627
Voltage Rise (V):	NR
Power Factor:	0.988
Total Harmonic Distortion (THDi):	13.593
Frequency (hertz):	60
Stabilization Time:	NR
Operation Time:	NR
Ambient Temperature (°C):	NR
Test Distance:	28.75 FT




Cooper Lighting Solutions Photometric Lab
1121 Highway 74 South
Peachtree City, GA 30269

Scaled Data Report

REPORT NUMBER: P1199851
CATALOG NUMBER: GPC-SB2B-827-U-T4FT

Iso-Footcandle Lines of Horizontal Illumination

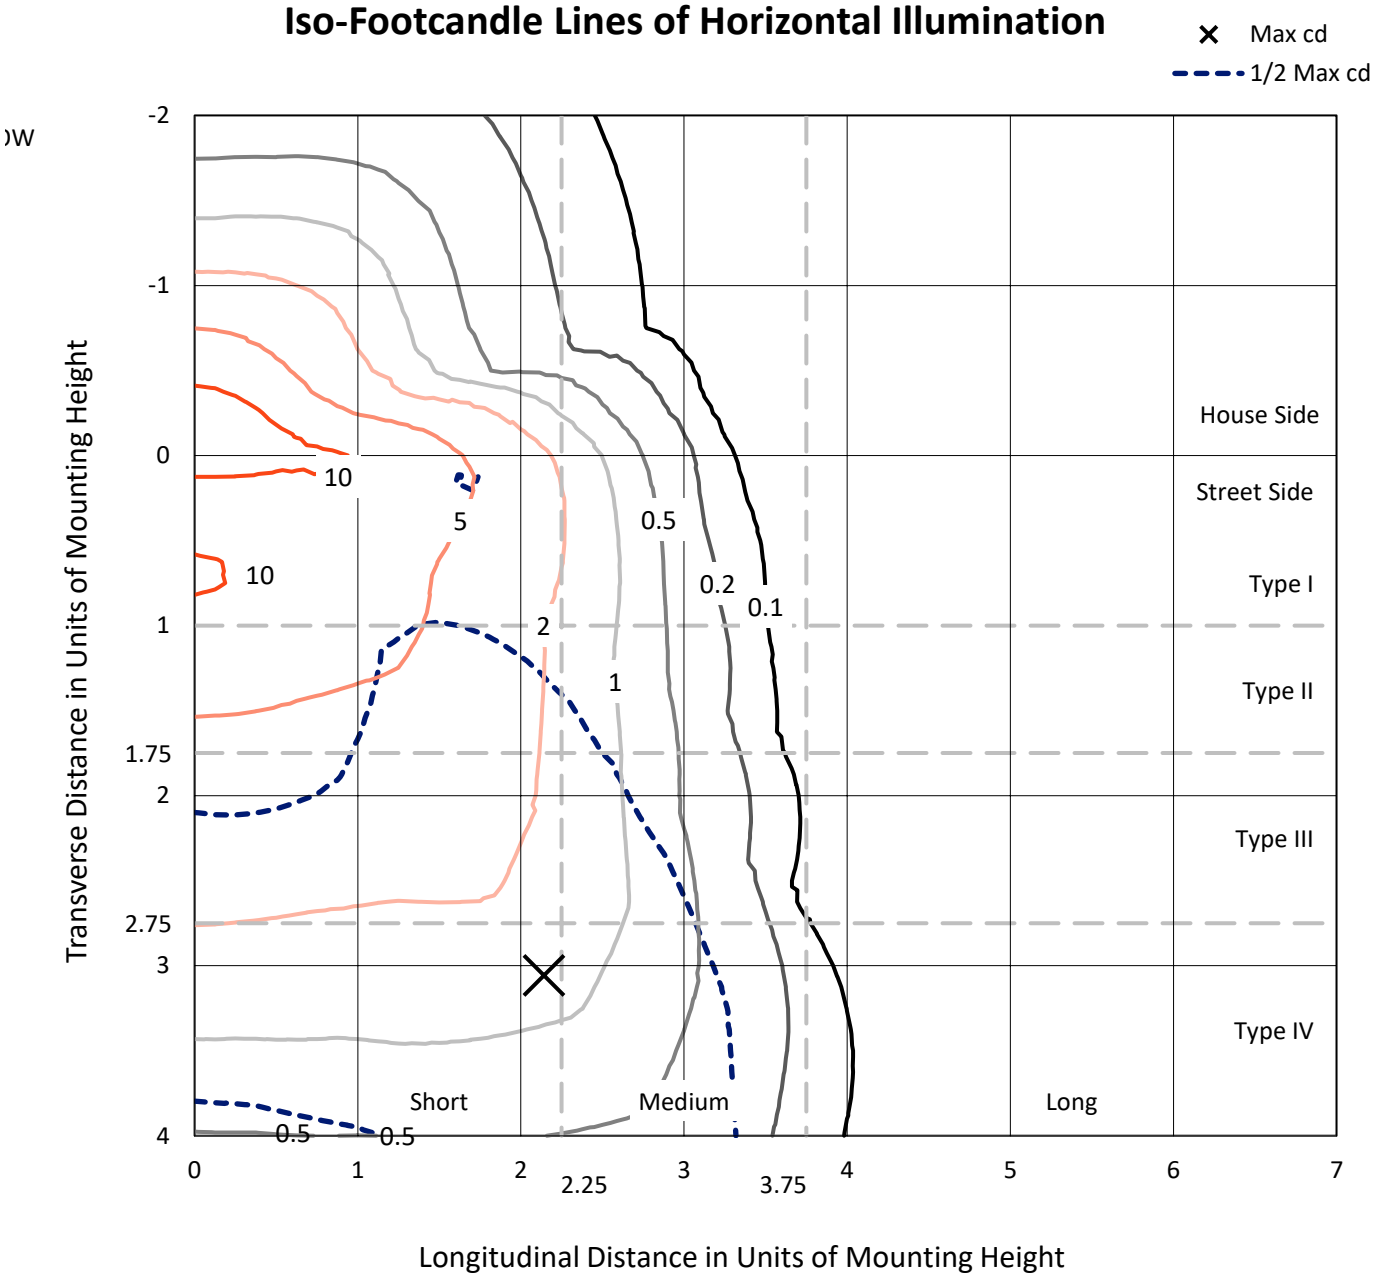


Based on 10 foot mounting height. Maximum calculated value = 14.3 fc
Type IV - Short - N/A

Cooper Lighting Solutions Photometric Lab
1121 Highway 74 South
Peachtree City, GA 30269

Scaled Data Report

REPORT NUMBER: P1199851
CATALOG NUMBER: GPC-SB2B-827-U-T4FT

Luminous Intensity Polar Plot

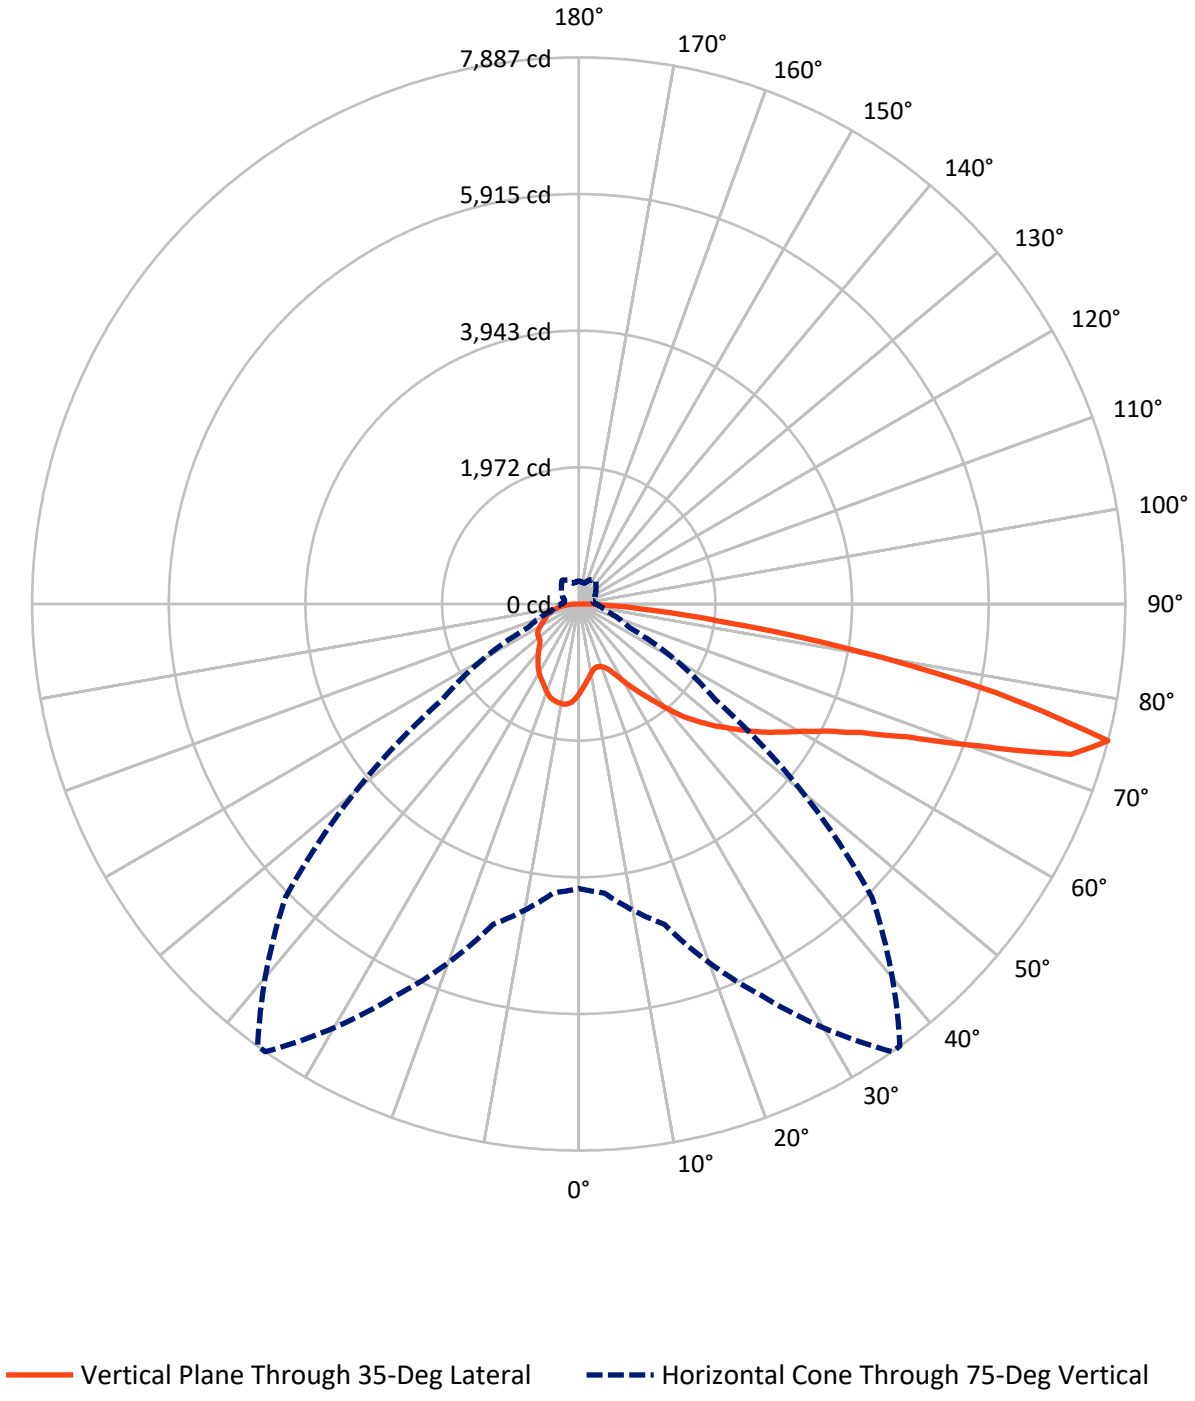

Cooper Lighting Solutions Photometric Lab
1121 Highway 74 South
Peachtree City, GA 30269

Scaled Data Report


REPORT NUMBER: P1199851
CATALOG NUMBER: GPC-SB2B-827-U-T4FT

FLUX DISTRIBUTION:

		Downward	Upward	Total
House Side	Lumens	2302.6	0.0	2302.6
	% Fixture	23.8	0.0	23.8
Street Side	Lumens	7373.4	0.0	7373.4
	% Fixture	76.2	0.0	76.2
Total	Lumens	9676.0	0.0	9676.0
	% Fixture	100.0	0.0	100.0

ZONAL LUMENS:

Zone	Lumens	% Fixture
0°-10°	122.1	1.3
10°-20°	352.1	3.6
20°-30°	591.3	6.1
30°-40°	919.0	9.5
40°-50°	1364.0	14.1
50°-60°	1883.1	19.5
60°-70°	2284.7	23.6
70°-80°	1888.1	19.5
80°-90°	271.6	2.8
90°-100°	0.0	0.0
100°-110°	0.0	0.0
110°-120°	0.0	0.0
120°-130°	0.0	0.0
130°-140°	0.0	0.0
140°-150°	0.0	0.0
150°-160°	0.0	0.0
160°-170°	0.0	0.0
170°-180°	0.0	0.0
0°-90°	9676.0	100.0
0°-180°	9676.0	100.0

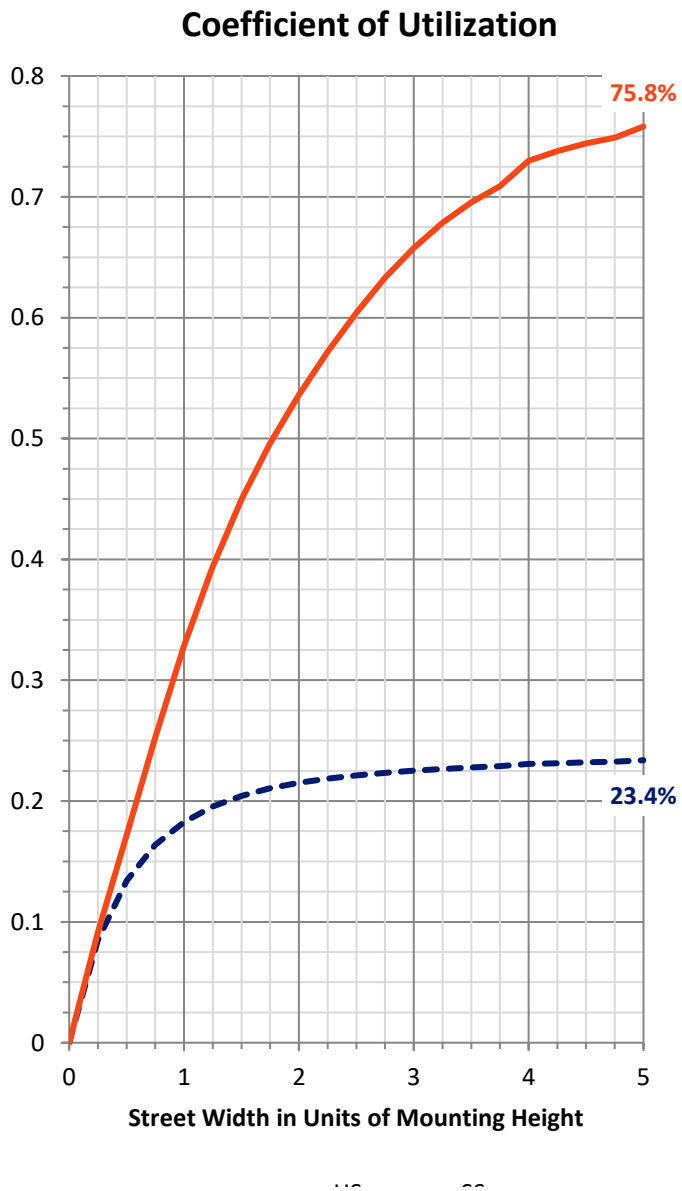

Cooper Lighting Solutions Photometric Lab
1121 Highway 74 South
Peachtree City, GA 30269


Scaled Data Report

REPORT NUMBER: P1199851
CATALOG NUMBER: GPC-SB2B-827-U-T4FT

LUMINAIRE CLASSIFICATION SYSTEM LUMEN TABLE AND BUG RATING:

Zone		Lumens	% Fixture	Zone Rating/Lumen Limit B	U	G
FL	(0°-30°)	485.2	5.0			
FM	(30°-60°)	2979.7	30.8			
FH	(60°-80°)	3698.0	38.2			G2/5000
FVH	(80°-90°)	210.4	2.2			G2/225
BL	(0°-30°)	580.3	6.0	B2/1000		
BM	(30°-60°)	1186.5	12.3	B2/2500		
BH	(60°-80°)	474.7	4.9	B1/500		G1/500
BVH	(80°-90°)	61.1	0.6			G1/100
UL	(90°-100°)	0.0	0.0		U0/0	
UH	(100°-180°)	0.0	0.0		U0/0	

BUG Rating: B2-U0-G2
Type IV Short

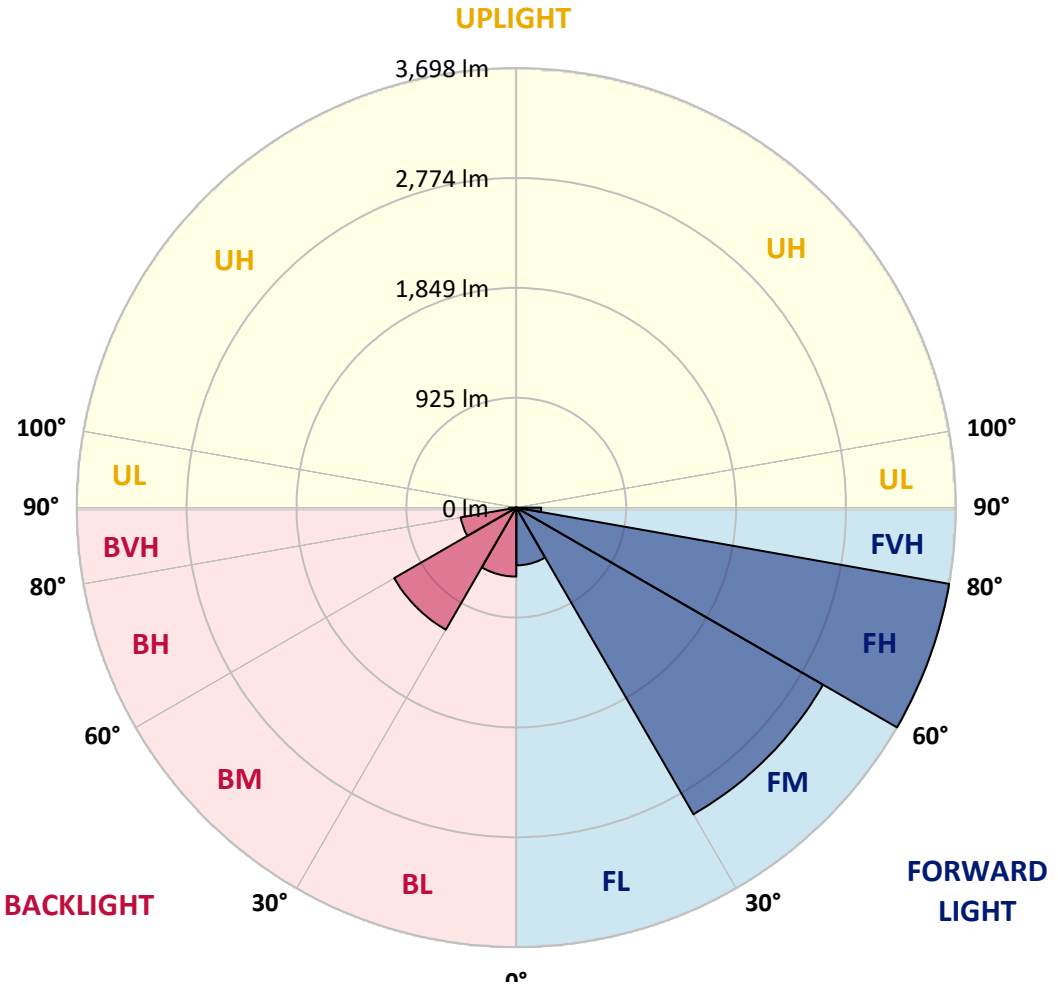

Cooper Lighting Solutions Photometric Lab
1121 Highway 74 South
Peachtree City, GA 30269

Scaled Data Report

REPORT NUMBER: P1199851
CATALOG NUMBER: GPC-SB2B-827-U-T4FT

CANDELA DISTRIBUTION (FULL):

	0°	5°	15°	25°	35°	36°	45°	55°	65°	75°	85°
0°	1289.4	1289.4	1289.4	1289.4	*1289.4*	1289.4	1289.4	1289.4	1289.4	1289.4	1289.4
2.5°	1189.0	1196.3	1199.4	1197.9	*1205.7*	1204.7	1215.6	1229.2	1248.1	1266.4	1293.1
5°	1097.4	1105.3	1112.1	1118.3	*1133.5*	1138.2	1155.5	1181.6	1216.2	1251.2	1295.1
7.5°	1012.2	1019.0	1029.4	1040.9	*1066.6*	1071.3	1100.0	1140.8	1189.0	1240.2	1300.9
10°	942.6	949.4	960.4	973.5	*1005.4*	1011.1	1047.7	1102.1	1164.9	1229.8	1307.2
12.5°	912.8	914.9	921.1	934.2	*961.9*	965.6	1005.9	1068.1	1141.4	1221.9	1316.6
15°	911.2	915.4	915.9	922.7	*945.7*	947.3	984.4	1046.2	1126.7	1220.3	1330.7
17.5°	926.9	930.0	925.3	929.5	*948.9*	951.5	980.8	1035.7	1122.0	1227.1	1354.8
20°	968.7	971.4	957.2	951.5	*965.6*	967.7	996.5	1042.5	1126.7	1241.3	1387.7
22.5°	1057.7	1059.2	1024.7	1001.2	*1002.2*	1003.3	1028.4	1070.2	1145.0	1266.9	1429.6
25°	1196.3	1195.2	1140.3	1094.8	*1068.7*	1062.9	1079.6	1115.2	1175.9	1300.9	1483.5
27.5°	1358.4	1350.6	1295.7	1227.7	*1170.7*	1162.3	1158.6	1173.8	1219.8	1345.9	1549.4
30°	1541.5	1534.2	1475.1	1386.2	*1307.2*	1293.6	1259.1	1251.2	1285.2	1407.1	1640.9
32.5°	1742.4	1737.7	1667.1	1559.3	*1453.6*	1437.9	1379.9	1359.0	1385.6	1499.7	1768.5
35°	1910.8	1906.6	1848.0	1737.1	*1607.9*	1588.6	1529.5	1505.9	1519.5	1618.4	1935.4
37.5°	2063.0	2060.9	2010.7	1923.4	*1790.0*	1766.4	1700.0	1692.2	1689.5	1774.8	2137.8
40°	2204.3	2199.0	2146.7	2100.7	*2001.8*	1980.4	1921.8	1915.0	1895.1	1967.3	2366.9
42.5°	2360.7	2347.1	2271.2	2249.8	*2223.1*	2205.3	2170.3	2171.3	2127.4	2184.4	2609.6
45°	2488.3	2480.4	2402.5	2390.0	*2418.7*	2411.4	2441.7	2449.6	2364.3	2411.9	2861.8
47.5°	2625.3	2618.0	2552.1	2543.2	*2621.2*	2623.2	2730.5	2733.1	2595.5	2648.4	3114.4
50°	2794.3	2783.8	2718.4	2729.4	*2816.8*	2824.6	3020.8	3003.0	2808.4	2888.4	3365.0
52.5°	2905.7	2912.0	2897.9	2915.6	*3034.9*	3042.2	3306.4	3260.9	3019.2	3125.4	3610.8
55°	2987.8	3000.4	3044.3	3085.1	*3265.1*	3272.4	3575.8	3506.2	3193.9	3345.1	3842.0
57.5°	3093.5	3075.7	3157.8	3237.3	*3483.7*	3503.1	3837.8	3742.6	3348.8	3534.5	4000.5
60°	3245.2	3232.6	3296.5	3414.1	*3728.5*	3759.4	4115.1	3955.5	3462.3	3684.6	4031.4
62.5°	3552.8	3521.4	3531.3	3635.4	*4037.1*	4077.9	4427.9	4141.2	3518.8	3743.2	3866.1
65°	4012.5	3958.7	3908.5	3980.6	*4471.8*	4512.1	4781.0	4287.2	3497.8	3629.7	3427.2
67.5°	4591.6	4538.2	4476.5	4544.5	*5112.1*	5144.0	5216.7	4369.3	3333.1	3192.4	2651.5
70°	5069.2	5049.3	5123.0	5402.9	*6134.7*	6135.7	5775.3	4301.3	2881.6	2263.4	1534.2
72.5°	5005.9	4993.8	5382.5	6247.7	*7423.6*	7395.8	6304.2	3786.6	1941.2	1021.1	574.9
75°	*4106.7*	*4184.6*	*4786.7*	*6232.5*	*7886.5*	*7882.8*	*5980.4*	*2407.2*	*802.9*	*423.2*	*297.1*
77.5°	2202.2	2325.6	3107.6	4601.5	*6156.7*	6249.2	4204.5	842.2	344.7	271.0	205.6
80°	718.2	825.9	1238.7	2342.9	*4000.5*	3983.3	1802.0	330.6	235.9	192.0	142.3
82.5°	305.0	317.5	553.4	1106.3	*2053.1*	2021.2	573.8	189.9	165.8	131.3	87.9
85°	119.3	133.4	244.3	511.6	*889.2*	869.9	207.1	94.2	106.2	85.8	52.3
87.5°	39.2	47.6	87.4	175.2	*276.7*	266.8	50.7	32.4	46.0	39.2	18.8
90°	0.0	0.0	0.0	0.0	*0.0*	0.0	0.0	0.0	0.0	0.0	0.0

Cooper Lighting Solutions Photometric Lab
1121 Highway 74 South
Peachtree City, GA 30269

Scaled Data Report

REPORT NUMBER: P1199851
CATALOG NUMBER: GPC-SB2B-827-U-T4FT

CANDELA DISTRIBUTION (continued):

	90°	95°	105°	115°	125°	135°	145°	155°	165°	175°	180°
0°	1289.4	1289.4	1289.4	1289.4	1289.4	1289.4	1289.4	1289.4	1289.4	1289.4	1289.4
2.5°	1300.4	1308.7	1318.7	1333.3	1345.9	1356.3	1367.3	1374.1	1376.7	1384.6	1384.1
5°	1309.8	1328.1	1352.7	1376.7	1400.3	1414.4	1427.0	1433.2	1439.0	1443.2	1444.2
7.5°	1325.5	1349.0	1387.7	1419.1	1439.0	1450.5	1458.9	1456.8	1458.9	1459.9	1461.5
10°	1339.1	1372.0	1418.1	1447.9	1463.1	1463.6	1461.5	1454.2	1450.5	1451.0	1452.1
12.5°	1355.3	1391.9	1441.6	1466.7	1470.9	1459.4	1450.5	1437.9	1433.2	1431.1	1430.1
15°	1377.3	1419.1	1467.2	1476.7	1466.2	1451.5	1436.4	1416.0	1405.5	1397.1	1399.8
17.5°	1403.9	1450.0	1487.1	1480.3	1457.8	1433.8	1409.2	1378.3	1356.9	1348.0	1348.5
20°	1441.1	1482.4	1502.3	1472.5	1438.5	1401.9	1360.0	1322.3	1302.5	1293.6	1292.5
22.5°	1486.1	1525.8	1516.9	1458.9	1410.7	1352.2	1299.9	1272.1	1262.2	1255.9	1257.0
25°	1539.9	1573.9	1527.4	1439.0	1365.2	1286.3	1246.0	1237.1	1232.4	1227.7	1227.7
27.5°	1610.0	1628.3	1535.2	1409.7	1294.1	1216.2	1201.5	1203.1	1201.5	1193.7	1195.2
30°	1702.6	1699.0	1542.6	1362.1	1212.5	1152.9	1153.9	1160.7	1161.8	1156.5	1159.1
32.5°	1824.5	1787.4	1546.2	1300.4	1134.6	1097.4	1098.5	1105.8	1111.0	1102.1	1106.3
35°	1972.0	1890.4	1540.5	1223.0	1074.4	1044.6	1036.7	1038.8	1040.4	1032.0	1037.8
37.5°	2144.1	2006.0	1514.8	1137.2	1024.7	992.8	976.1	961.9	953.6	945.7	951.0
40°	2332.9	2132.1	1467.8	1053.5	969.3	937.9	912.8	886.1	857.9	847.4	852.1
42.5°	2530.7	2261.8	1410.7	973.5	905.5	879.8	853.1	814.4	772.1	750.6	753.2
45°	2735.7	2394.7	1354.8	894.5	840.1	829.1	798.2	751.7	705.6	678.4	676.3
47.5°	2936.6	2520.2	1272.7	815.0	778.9	790.9	766.8	723.9	672.7	629.8	625.1
50°	3128.5	2637.9	1138.2	734.4	729.2	779.4	756.4	694.7	636.1	581.1	576.4
52.5°	3318.9	2733.1	966.1	661.2	702.5	776.3	742.8	674.8	603.1	545.6	539.3
55°	3480.6	2782.3	800.3	598.4	663.8	749.6	726.6	651.2	556.6	495.4	490.1
57.5°	3572.6	2742.5	662.2	536.7	610.4	705.6	698.8	601.0	501.1	454.0	447.8
60°	3532.9	2581.4	549.2	482.8	559.7	658.0	650.7	551.3	458.7	414.3	408.0
62.5°	3313.7	2274.4	459.8	435.7	513.7	609.4	602.6	513.1	426.3	383.4	376.6
65°	2872.2	1850.1	390.2	396.5	467.1	550.8	560.7	481.2	400.7	358.8	352.0
67.5°	2190.7	1340.1	335.8	362.5	421.6	493.3	522.0	458.2	379.2	339.5	333.2
70°	1248.6	761.1	289.8	329.5	381.3	439.9	492.2	439.9	356.2	323.3	319.1
72.5°	473.4	349.4	250.6	296.6	342.6	394.9	459.3	411.1	329.5	305.0	300.8
75°	*252.6*	*212.9*	*210.8*	*257.9*	*298.2*	*351.0*	*417.9*	*382.9*	*309.7*	*322.2*	*332.7*
77.5°	172.1	150.6	176.3	220.7	249.5	302.3	374.0	340.0	268.3	267.3	246.4
80°	119.3	106.7	143.3	177.8	193.0	254.2	326.4	291.9	218.6	204.0	195.1
82.5°	71.7	69.6	107.2	132.9	136.5	196.2	270.4	244.8	178.9	155.9	156.9
85°	39.2	41.3	68.5	77.9	79.5	137.0	211.8	189.4	137.6	115.6	116.6
87.5°	11.0	14.1	25.1	30.9	38.2	71.1	126.1	112.5	69.0	48.1	48.1
90°	0.0	0.0	0.0	0.0	0.0	0.0	0.0	0.0	0.0	0.0	0.0


HS
SS

0

(END OF REPORT)