Cooper Lighting Solutions Photometric Lab
1121 Highway 74 South
Peachtree City, GA 30269

Cooper Lighting Solutions Photometric Lab
1121 Highway 74 South
Peachtree City, GA 30269

Scaled data based on original data using

LM-79-2024 Approved Method: Electrical and Photometric Measurements of Solid-State Lighting Products

Test Report Prepared for

Cooper Lighting Solutions

Brand: McGRAW-EDISON

Report Number: P1200783

Luminaire Tested: GPC-SB2D-827-U-RW

Issue Date: 10/30/2025

Cooper Lighting Solutions Photometric Lab
1121 Highway 74 South
Peachtree City, GA 30269

Scaled Data Report

Test Information

Test Method:	LM-79-2024
Report Number:	P1200783
	TEST IS SCALED FROM IESNA LM-79-08 TEST DATA (G2-2411-289-19)
Test Lab:	INNOVATION CENTER
Issue Date:	3/15/2026
Manufacturer:	COOPER LIGHTING SOLUTIONS
Product Line:	McGRAW-EDISON
Catalog Number:	GPC-SB2D-827-U-RW
Description:	GALLEON PEDESTRIAN LUMINAIRE
	(2) 80 CRI, 2700K, 900mA LIGHTSQUARES WITH 26 LEDS EACH AND RECTANGULAR WIDE OP
Light Source:	-
Ballast/Driver:	ELECTRONIC DRIVER

Summary

Lumens per Lamp:	N/A
Luminaire Lumens:	18218 lumens
Efficiency:	N/A
Efficacy:	123.4 lumens/watt
Luminous Opening:	Rectangular (W 1' x L: 0.5' x H: 0')
IES Classification:	Type III - Medium
BUG Rating:	B4 - U0 - G4

Input Watts (W):	147.6
Input Voltage (V):	120.0
Input Current (Ain):	1.234
Voltage Rise (V):	NR
Power Factor:	0.999
Total Harmonic Distortion (THDi):	3.108
Frequency (hertz):	60
Stabilization Time:	NR
Operation Time:	NR
Ambient Temperature (°C):	NR
Test Distance:	28.75 FT




Cooper Lighting Solutions Photometric Lab
1121 Highway 74 South
Peachtree City, GA 30269

Scaled Data Report

REPORT NUMBER: P1200783
CATALOG NUMBER: GPC-SB2D-827-U-RW

Iso-Footcandle Lines of Horizontal Illumination

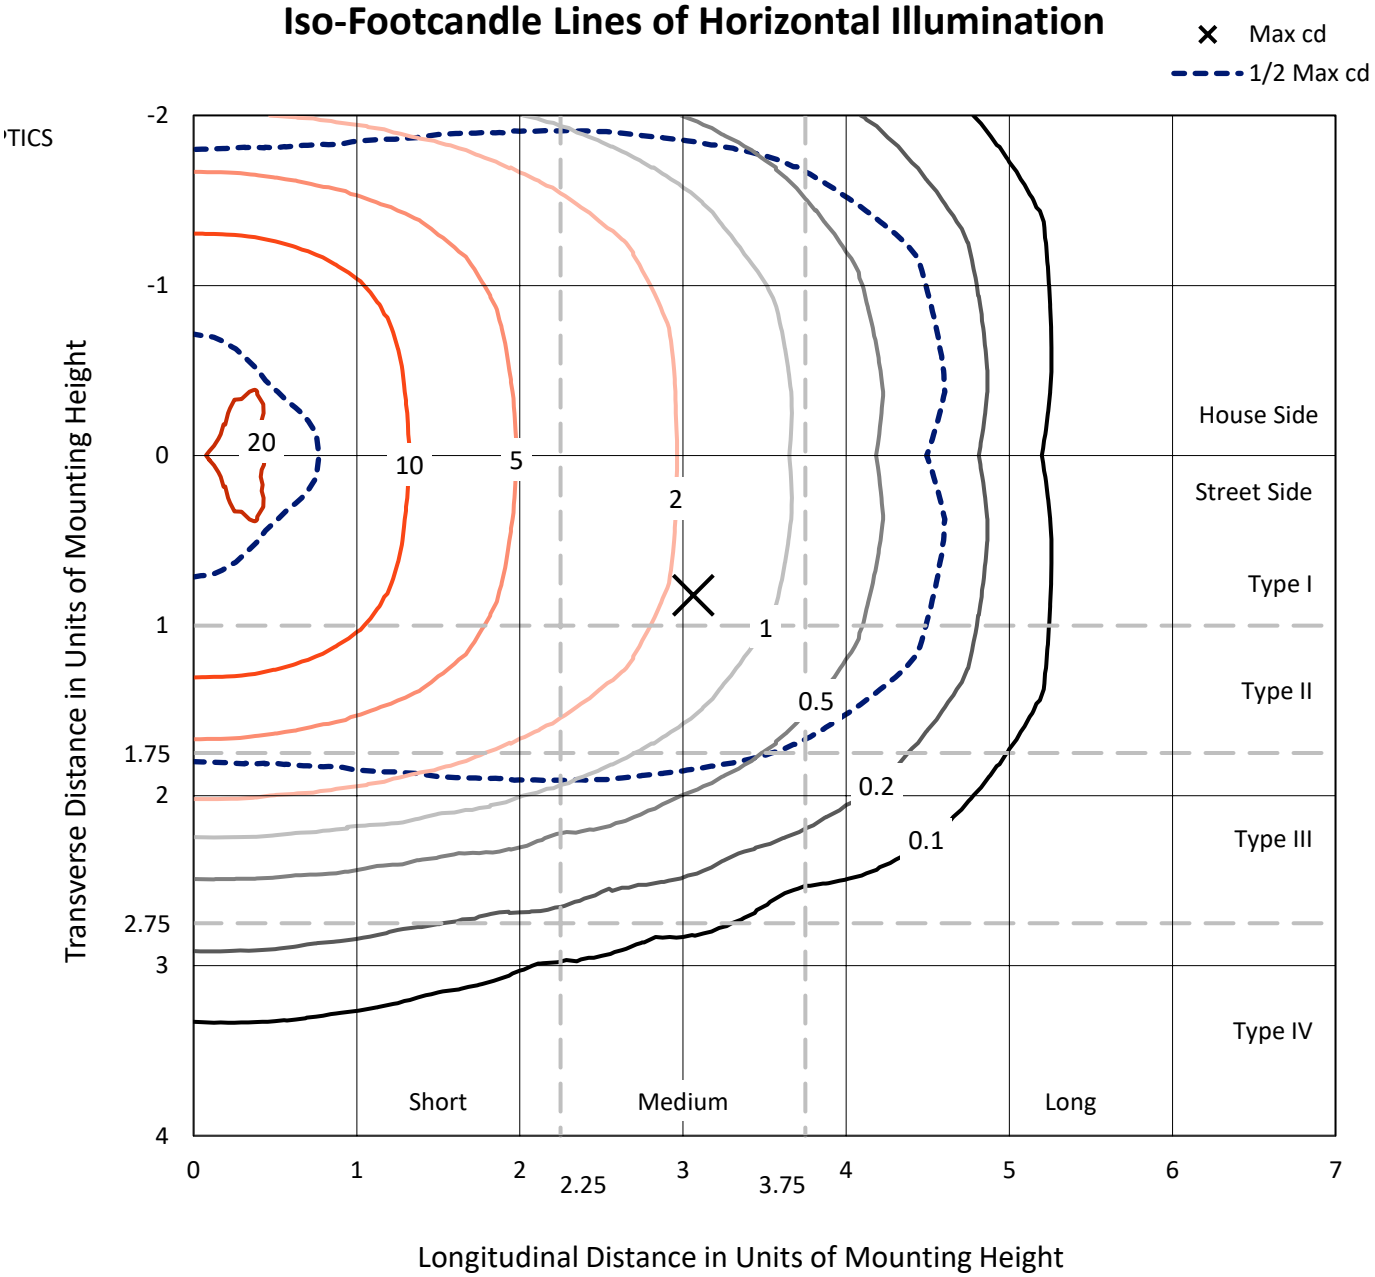


Based on 10 foot mounting height. Maximum calculated value = 21.4 fc
Type III - Medium - N/A

Cooper Lighting Solutions Photometric Lab
1121 Highway 74 South
Peachtree City, GA 30269

Scaled Data Report

REPORT NUMBER: P1200783
CATALOG NUMBER: GPC-SB2D-827-U-RW

Luminous Intensity Polar Plot

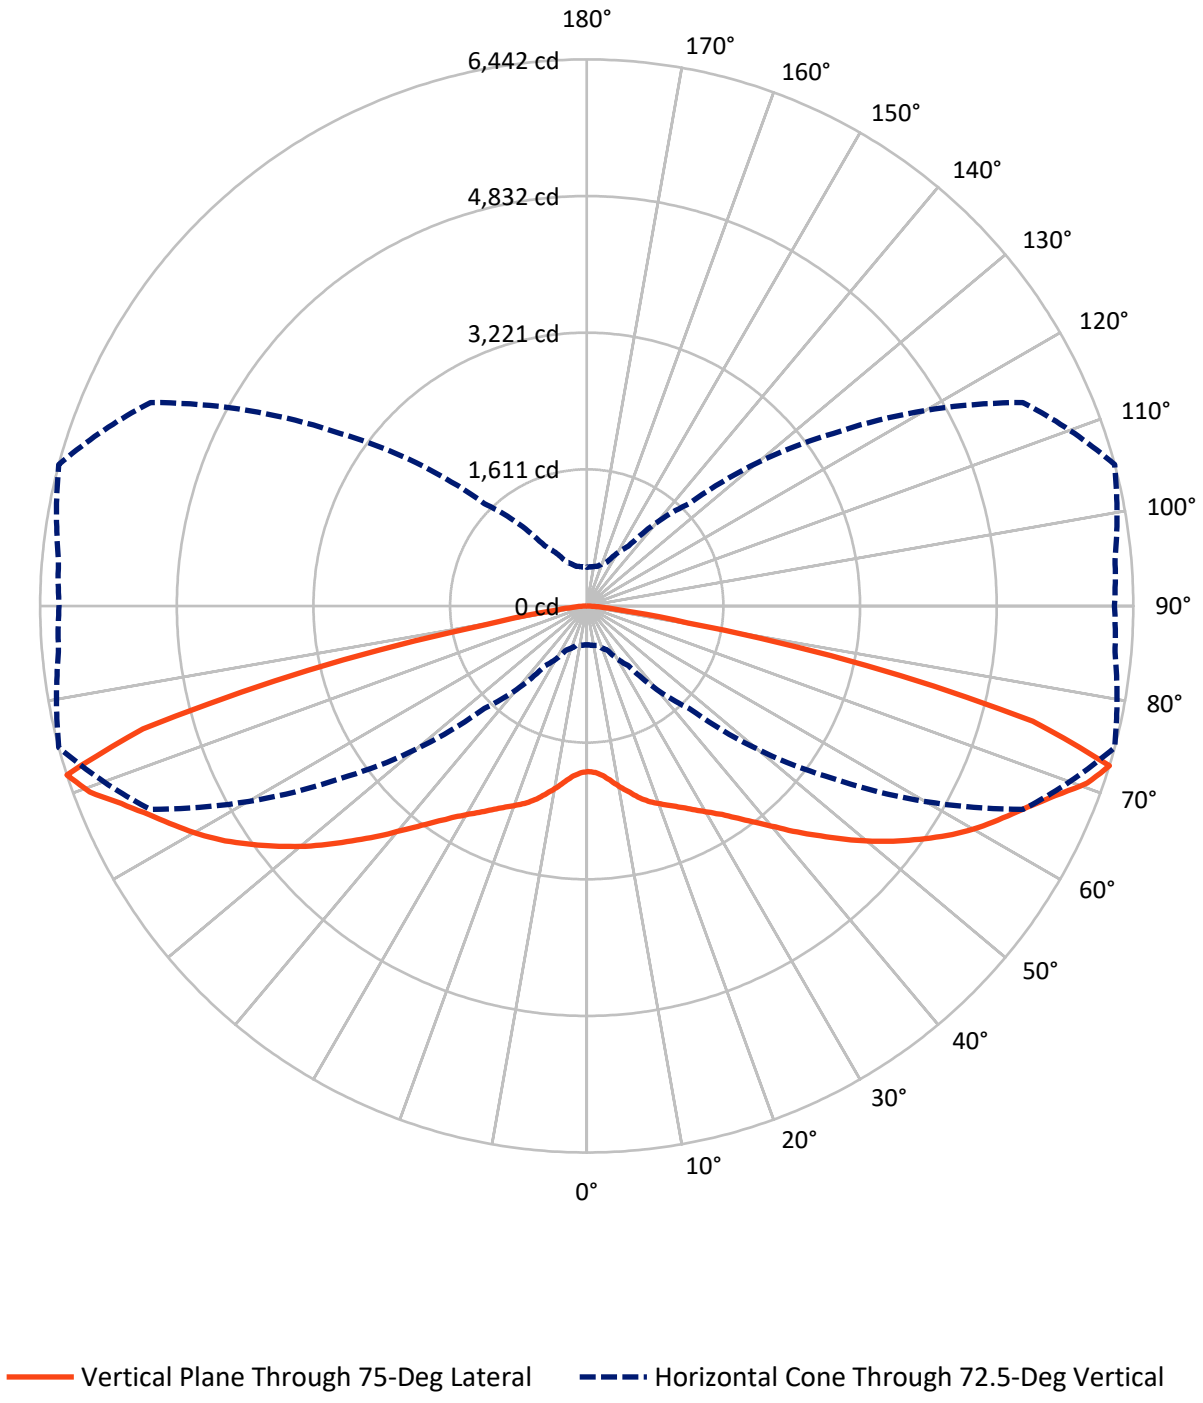

Cooper Lighting Solutions Photometric Lab
1121 Highway 74 South
Peachtree City, GA 30269

Scaled Data Report


REPORT NUMBER: P1200783
CATALOG NUMBER: GPC-SB2D-827-U-RW

FLUX DISTRIBUTION:

		Downward	Upward	Total
House Side	Lumens	9109.0	0.0	9109.0
	% Fixture	50.0	0.0	50.0
Street Side	Lumens	9109.0	0.0	9109.0
	% Fixture	50.0	0.0	50.0
Total	Lumens	18218.0	0.0	18218.0
	% Fixture	100.0	0.0	100.0

ZONAL LUMENS:

Zone	Lumens	% Fixture
0°-10°	191.2	1.0
10°-20°	630.5	3.5
20°-30°	1218.3	6.7
30°-40°	2057.2	11.3
40°-50°	3262.5	17.9
50°-60°	4368.0	24.0
60°-70°	4157.0	22.8
70°-80°	2169.2	11.9
80°-90°	164.2	0.9
90°-100°	0.0	0.0
100°-110°	0.0	0.0
110°-120°	0.0	0.0
120°-130°	0.0	0.0
130°-140°	0.0	0.0
140°-150°	0.0	0.0
150°-160°	0.0	0.0
160°-170°	0.0	0.0
170°-180°	0.0	0.0
0°-90°	18218.0	100.0
0°-180°	18218.0	100.0

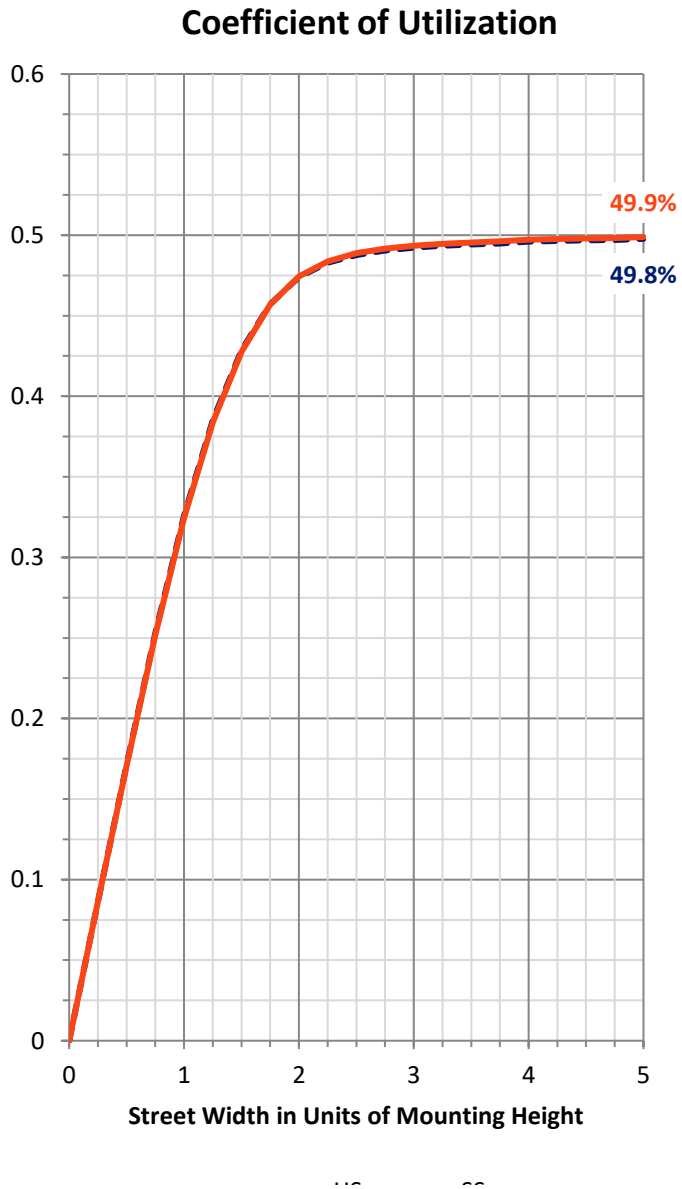

Cooper Lighting Solutions Photometric Lab
1121 Highway 74 South
Peachtree City, GA 30269


Scaled Data Report

REPORT NUMBER: P1200783
CATALOG NUMBER: GPC-SB2D-827-U-RW

LUMINAIRE CLASSIFICATION SYSTEM LUMEN TABLE AND BUG RATING:

Zone		Lumens	% Fixture	Zone Rating/Lumen Limit B	U	G
FL	(0°-30°)	1020.0	5.6			
FM	(30°-60°)	4843.8	26.6			
FH	(60°-80°)	3163.1	17.4			G2/5000
FVH	(80°-90°)	82.1	0.5			G1/100
BL	(0°-30°)	1020.0	5.6	B3/2500		
BM	(30°-60°)	4843.8	26.6	B3/5000		
BH	(60°-80°)	3163.1	17.4	B4/5000		G4/5000
BVH	(80°-90°)	82.1	0.5			G1/100
UL	(90°-100°)	0.0	0.0		U0/0	
UH	(100°-180°)	0.0	0.0		U0/0	

BUG Rating: B4-U0-G4
Type III Medium

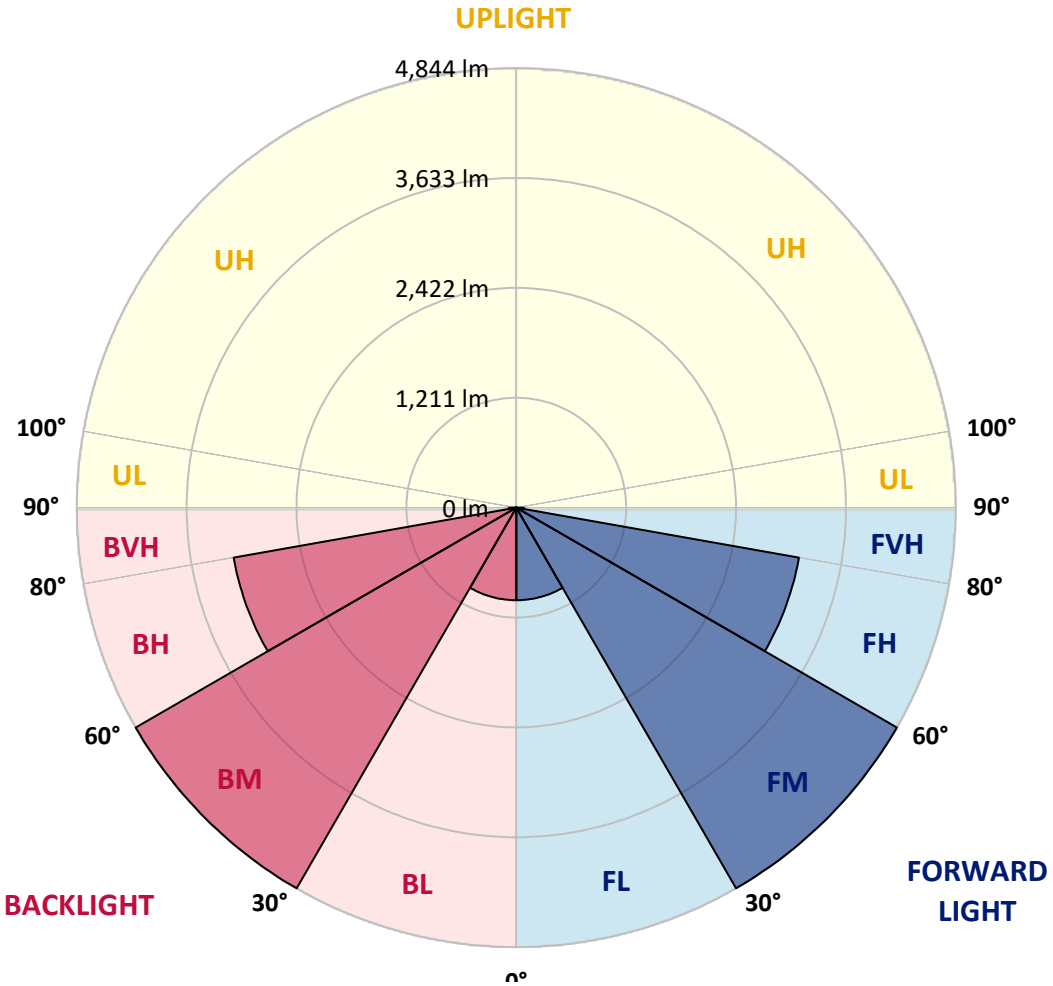

Cooper Lighting Solutions Photometric Lab
1121 Highway 74 South
Peachtree City, GA 30269

Scaled Data Report

REPORT NUMBER: P1200783
CATALOG NUMBER: GPC-SB2D-827-U-RW

CANDELA DISTRIBUTION (FULL):

	0°	5°	15°	25°	35°	45°	55°	65°	75°	85°	90°
0°	1951.5	1951.5	1951.5	1951.5	1951.5	1951.5	1951.5	1951.5	*1951.5*	1951.5	1951.5
2.5°	1951.5	1949.6	1951.5	1953.3	1952.4	1952.4	1957.1	1959.8	*1965.4*	1964.5	1963.6
5°	1938.5	1937.5	1945.0	1953.3	1959.8	1971.0	1985.0	1995.2	*2008.2*	2011.0	2011.0
7.5°	1931.9	1929.2	1942.2	1957.1	1977.5	2005.4	2032.4	2060.3	*2082.6*	2090.1	2091.9
10°	1936.6	1937.5	1955.2	1983.1	2015.7	2054.7	2092.9	2140.3	*2171.9*	2179.4	2186.8
12.5°	1958.0	1956.1	1985.9	2030.5	2075.2	2124.5	2169.1	2221.2	*2255.6*	2273.3	2280.8
15°	1997.1	1993.3	2035.2	2101.2	2166.3	2224.0	2260.3	2309.6	*2349.6*	2371.9	2380.3
17.5°	2043.6	2045.4	2100.3	2185.9	2271.4	2336.6	2371.0	2396.1	*2426.8*	2446.3	2455.6
20°	2125.4	2129.1	2190.5	2291.9	2389.6	2464.0	2491.9	2482.6	*2491.0*	2505.8	2517.0
22.5°	2235.2	2237.0	2305.9	2415.6	2517.9	2599.8	2618.4	2580.3	*2557.0*	2567.2	2574.7
25°	2362.6	2374.7	2443.5	2556.1	2661.2	2739.3	2747.7	2690.0	*2632.4*	2635.1	2639.8
27.5°	2517.9	2529.1	2598.9	2710.5	2817.5	2885.4	2884.4	2807.2	*2722.6*	2701.2	2707.7
30°	2686.3	2698.4	2770.0	2885.4	2984.9	3044.4	3031.4	2939.3	*2818.4*	2778.4	2783.0
32.5°	2886.3	2893.7	2966.3	3081.6	3173.7	3221.1	3194.2	3080.7	*2930.0*	2884.4	2895.6
35°	3128.1	3139.3	3193.2	3302.1	3383.0	3422.1	3376.5	3242.5	*3073.2*	3022.1	3029.5
37.5°	3404.4	3396.9	3458.3	3555.1	3622.0	3646.2	3583.9	3424.8	*3237.0*	3176.5	3187.7
40°	3692.7	3689.0	3756.0	3849.0	3885.3	3900.2	3808.1	3634.1	*3425.8*	3360.7	3382.1
42.5°	3954.1	3951.3	4041.5	4144.8	4188.5	4171.8	4055.5	3856.4	*3644.4*	3570.0	3588.6
45°	4163.4	4159.7	4270.4	4415.5	4501.0	4473.1	4316.9	4102.0	*3865.7*	3788.5	3806.2
47.5°	4324.3	4326.2	4445.2	4624.8	4774.5	4784.7	4583.8	4352.2	*4109.4*	4022.0	4048.1
50°	4440.6	4446.2	4573.6	4772.6	4977.3	5067.5	4856.4	4608.9	*4361.5*	4262.9	4292.7
52.5°	4469.4	4479.6	4633.1	4866.6	5107.5	5279.6	5133.5	4855.4	*4600.6*	4506.6	4530.8
55°	4315.9	4336.4	4530.8	4859.2	5187.5	5419.1	5377.3	5105.6	*4841.5*	4744.7	4771.7
57.5°	3963.4	3992.2	4219.2	4648.0	5169.8	5514.9	5566.1	5345.6	*5082.4*	4989.4	5010.8
60°	3469.5	3503.9	3721.6	4189.4	4920.5	5550.3	5699.1	5579.1	*5303.8*	5213.5	5233.1
62.5°	2724.4	2769.1	3029.5	3578.3	4394.1	5385.6	5812.6	5790.2	*5502.8*	5390.3	5403.3
65°	1747.8	1795.2	2069.6	2717.9	3691.8	4881.5	5847.9	5995.8	*5713.0*	5555.8	5575.4
67.5°	1053.9	1075.3	1211.1	1647.3	2698.4	4121.5	5548.4	6223.7	*5958.6*	5763.3	5778.1
70°	674.4	686.5	767.4	967.4	1525.5	3007.2	4806.1	6266.5	*6256.3*	5976.3	5974.4
72.5°	*457.6*	*461.4*	*482.8*	*573.0*	*863.2*	*1708.7*	*3544.8*	*5673.0*	*6442.3*	*6250.7*	*6220.9*
75°	334.9	355.3	389.7	405.5	490.2	853.9	2031.5	3985.7	*5429.3*	5513.1	5310.3
77.5°	249.3	250.2	297.7	316.3	349.7	454.8	859.5	2224.9	*3370.9*	3539.3	3157.0
80°	211.1	200.0	199.1	254.9	263.2	283.7	384.2	768.3	*1207.3*	732.0	553.4
82.5°	175.8	163.7	147.9	199.1	179.5	173.9	166.5	312.5	*384.2*	188.8	160.9
85°	122.8	117.2	111.6	130.2	102.3	87.4	80.0	146.0	*161.8*	80.0	70.7
87.5°	53.0	54.9	55.8	57.7	42.8	30.7	30.7	40.9	*40.9*	31.6	23.3
90°	0.0	0.0	0.0	0.0	0.0	0.0	0.0	0.0	*0.0*	0.0	0.0


HS
SS

0

(END OF REPORT)